DESIGN		
INT.	DATE	REASON

FINAL SURVEY	NOTE BOOK	
	NO.	
BY	DATE	
SURVEYED		
PLOTTED		
TEMPLATE		
CROSS SECTIONS		
AREAS CHECKED		

PLOTS & CHECKS			
INT.	DATE	NO.	REASON

ORIGINAL SURVEY		
NOTE BOOK		
NO.		
BY	DATE	
SURVEYED		
PLOTTED		
TEMPLATE		
CROSS SECTIONS		
AREAS CHECKED		

CHECKS		
INT.	DATE	REASON

F. A. U. RTE.	SECTION	COUNTY	TOTAL SHEETS	SHEET NO.
6108	17IXN & TS-1	LA SALLE	460	436
STA. 47+50.00		TO STA. 47+75.00		
FED. ROAD DIST. NO.		ILLINOIS	FED. AID PROJECT	

CONTRACT NO. 86603

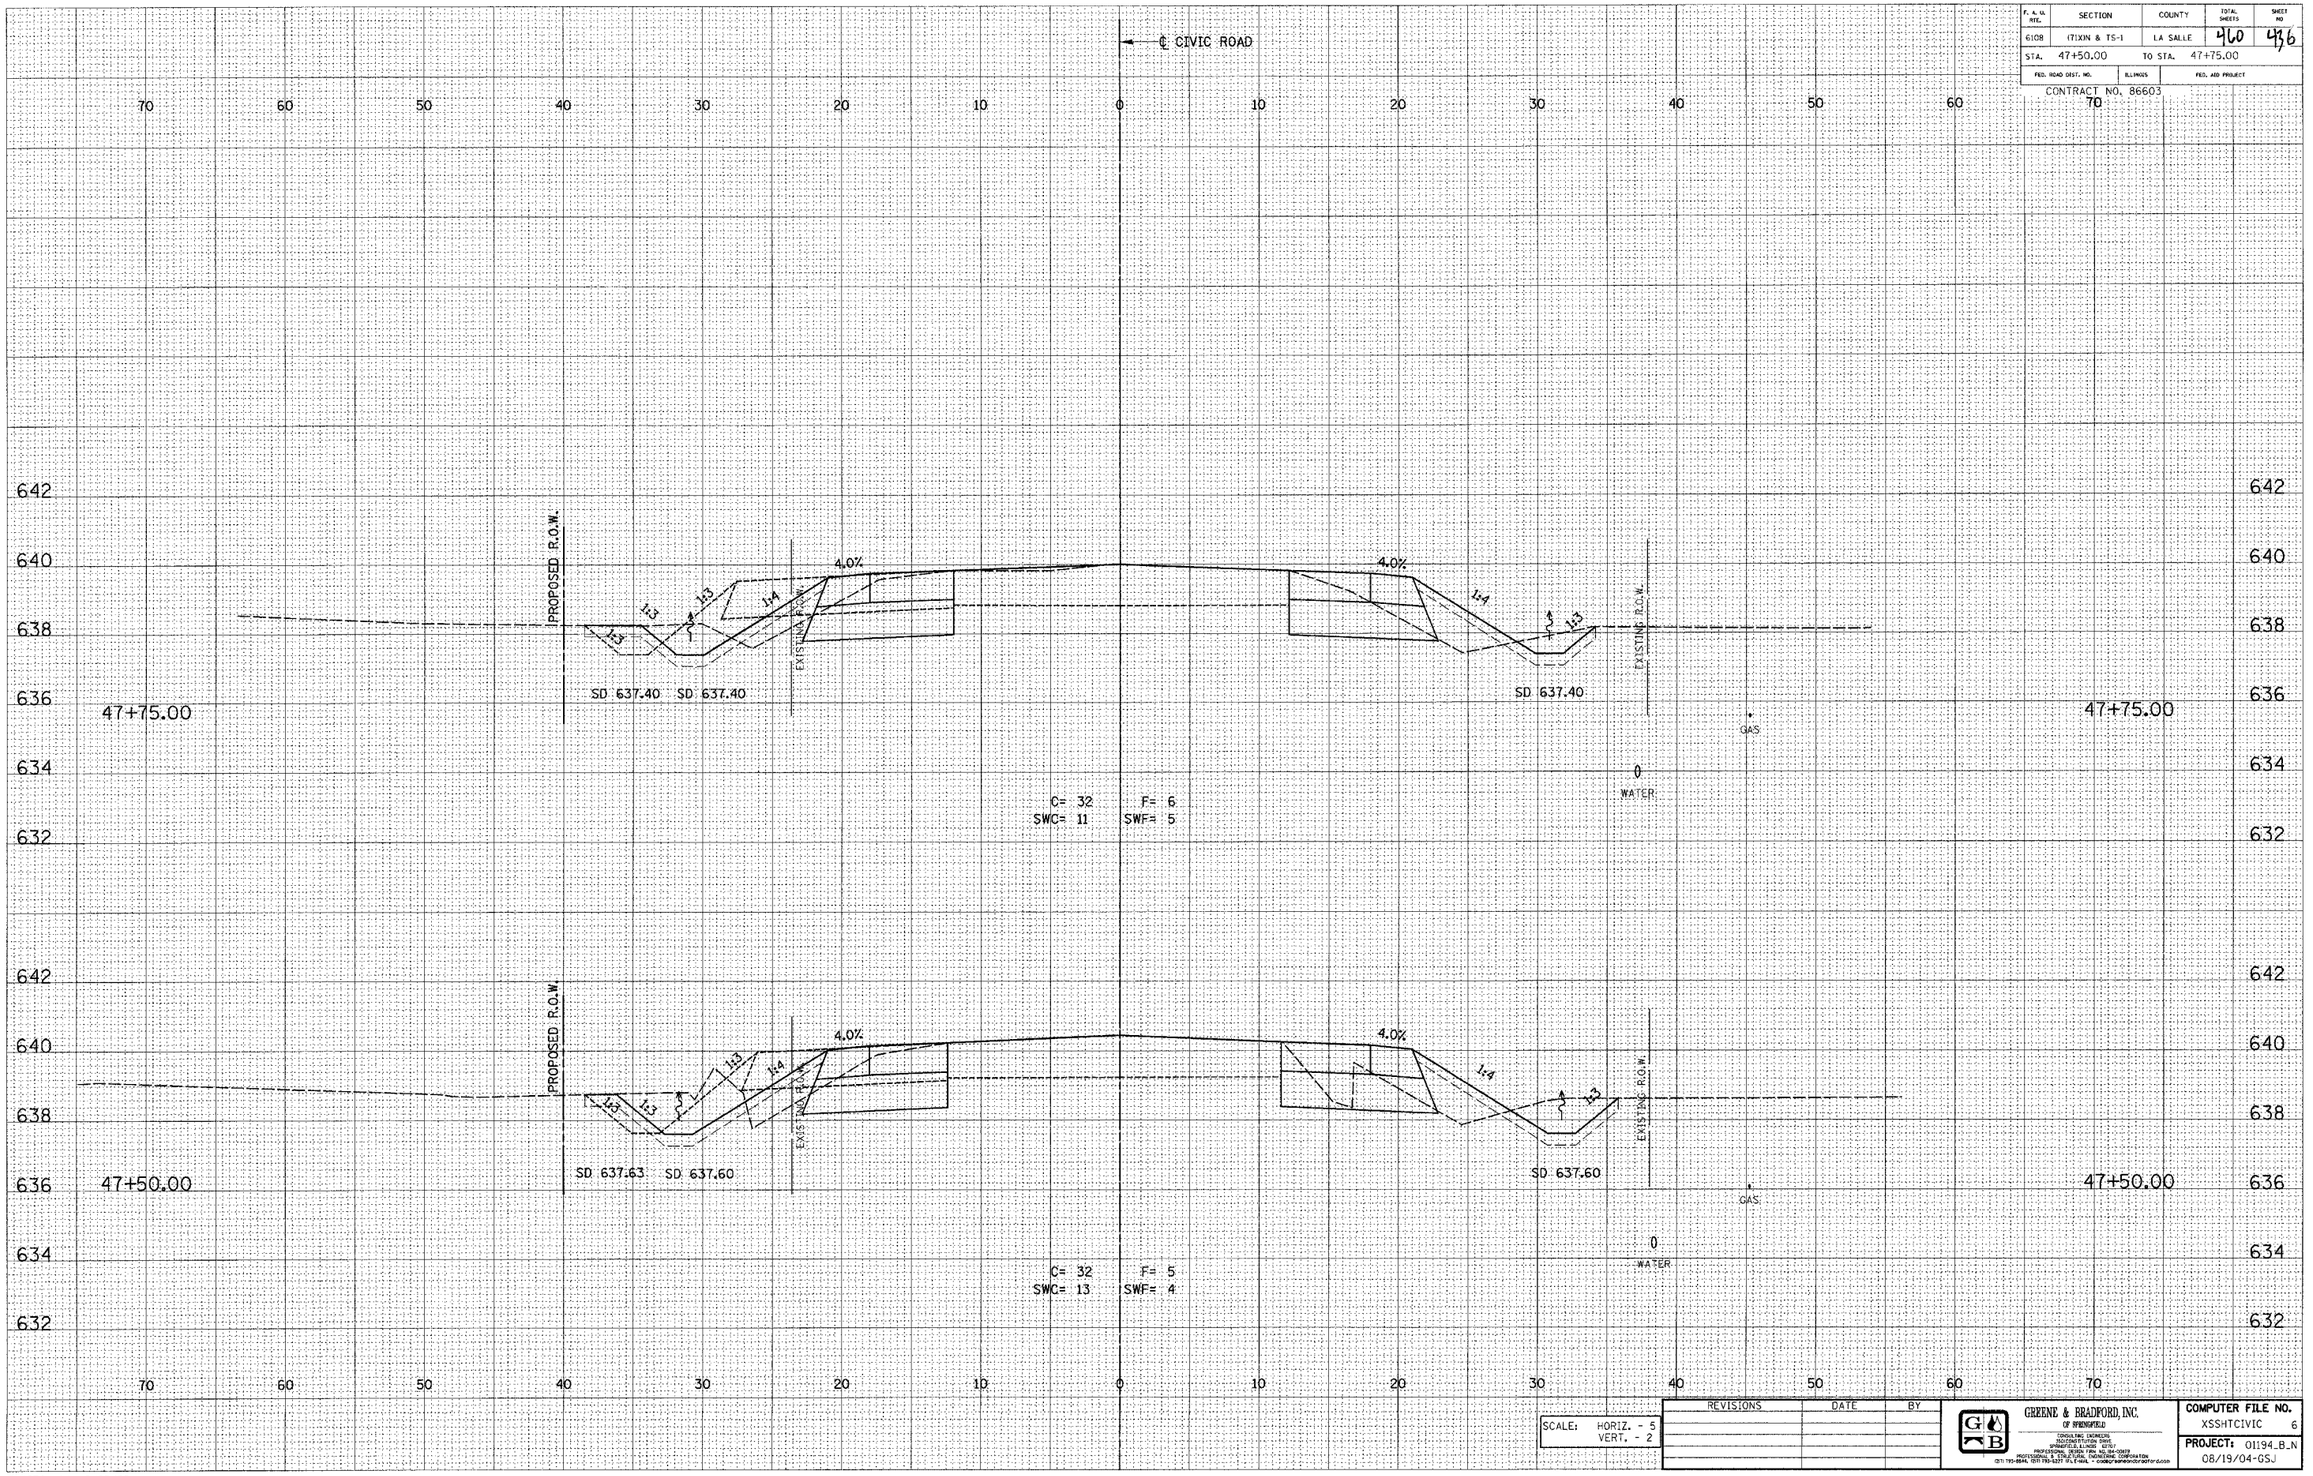

SCALE: HORIZ. - 5
VERT. - 2

REVISIONS	DATE	BY

GREENE & BRADFORD, INC.
OF SPRINGFIELD
CONSULTING ENGINEERS
INCORPORATION 1947
SPRINGFIELD, ILLINOIS 62704
PROFESSIONAL DESIGN FIRM 184.000429
PROFESSIONAL & CONSTRUCTION MANAGEMENT CORPORATION
(217) 793-8844, (217) 793-3277 FILE MAIL - coadegreenebradford.com

COMPUTER FILE NO.
XSSHTCIVIC 6

PROJECT: 01194.B_N
08/19/04-GSJ

E-XSEC 1:1 8/25/98

CIVIC ROAD - LA SALLE CO.