DESIGN		
INT.	DATE	REASON

FINAL SURVEY	NOTE BOOK	NO.	SURVEYED	PLOTTED	TEMPLATE	AREAS	AREAS CHECKED	BY	DATE

PLOTS & CHECKS			
INT.	DATE	NO.	REASON

ORIGINAL SURVEY	NOTE BOOK	NO.	SURVEYED	PLOTTED	TEMPLATE	AREAS	AREAS CHECKED	BY	DATE

CHECKS		
INT.	DATE	REASON

F. A. U. RTE.	SECTION	COUNTY	TOTAL SHEETS	SHEET NO
6108	(71)KIN & TS-1	LA SALLE	460	438
STA. 48+75.00	TO STA. 49+00.00			
FED. ROAD DIST. NO.	ILLINOIS	FED. AID PROJECT		

CONTRACT NO. 86603

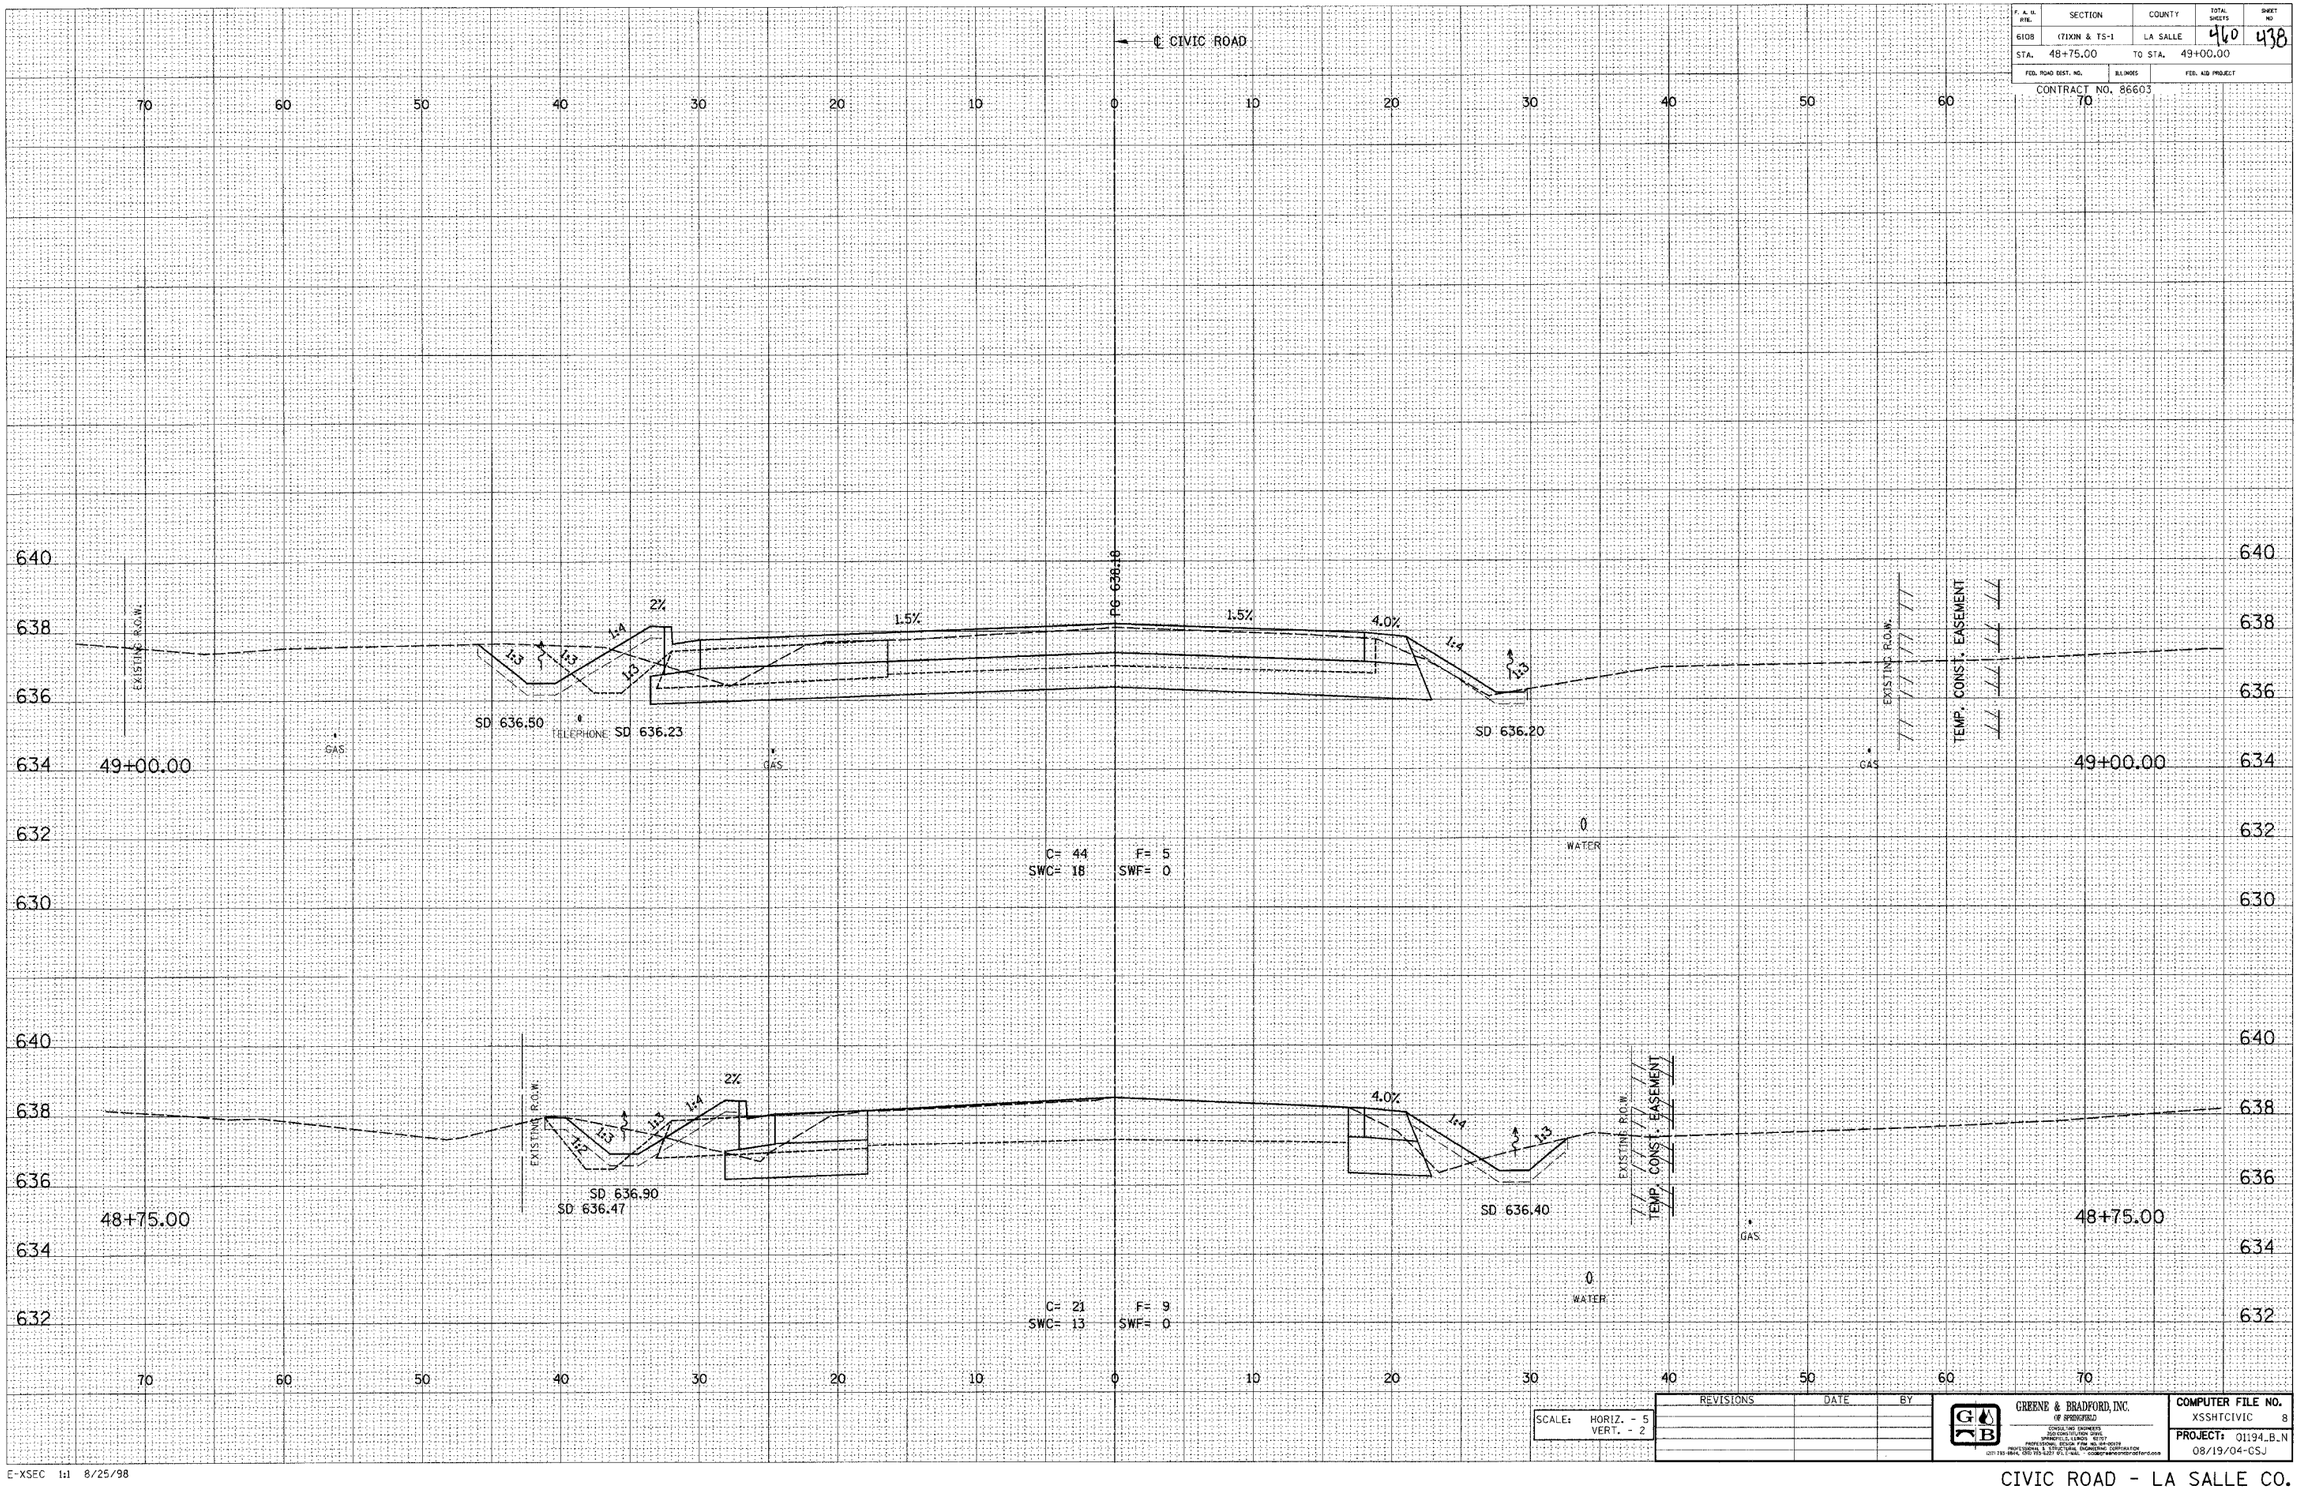

SCALE: HORIZ. - 5
VERT. - 2

REVISIONS	DATE	BY

GREENE & BRADFORD, INC.
OF SPRINGFIELD
CONSULTING ENGINEERS
2160 CONSTITUTION DRIVE
SPRINGFIELD, ILLINOIS 62707
PROFESSIONAL DESIGN FIRM NO. 184-001019
PROFESSIONAL & STRUCTURAL ENGINEERING CORPORATION
(217) 793-3914, (FAX) 793-5237 ATT. E-MAIL: GSJ@GREENEBRADFORDSPRINGFIELD.com

COMPUTER FILE NO.
XSSHTCIVIC 8

PROJECT: 01194_B_N
08/19/04-GSJ

E-XSEC 1:1 8/25/98

CIVIC ROAD - LA SALLE CO.