DESIGN		
INT.	DATE	REASON

FINAL SURVEY		DATE
NOTE BOOK	SURVEYED	
	PLOTTED	
NO.	TEMPLATE	
	AREAS	
	AREAS CHECKED	

PLOTS & CHECKS		
INT.	DATE	NO. REASON

ORIGINAL SURVEY		DATE
NOTE BOOK	SURVEYED	
	PLOTTED	
NO.	TEMPLATE	
	AREAS	
	AREAS CHECKED	

CHECKS		
INT.	DATE	REASON

F. A. U. RTE.	SECTION	COUNTY	TOTAL SHEETS	SHEET NO
6108	171XN & TS-1	LA SALLE	460	443
STA. 51+75.00	TO STA. 51+00.00			
FED. ROAD DIST. NO.	ILLINOIS	FED. AID PROJECT		
CONTRACT NO. 86603				

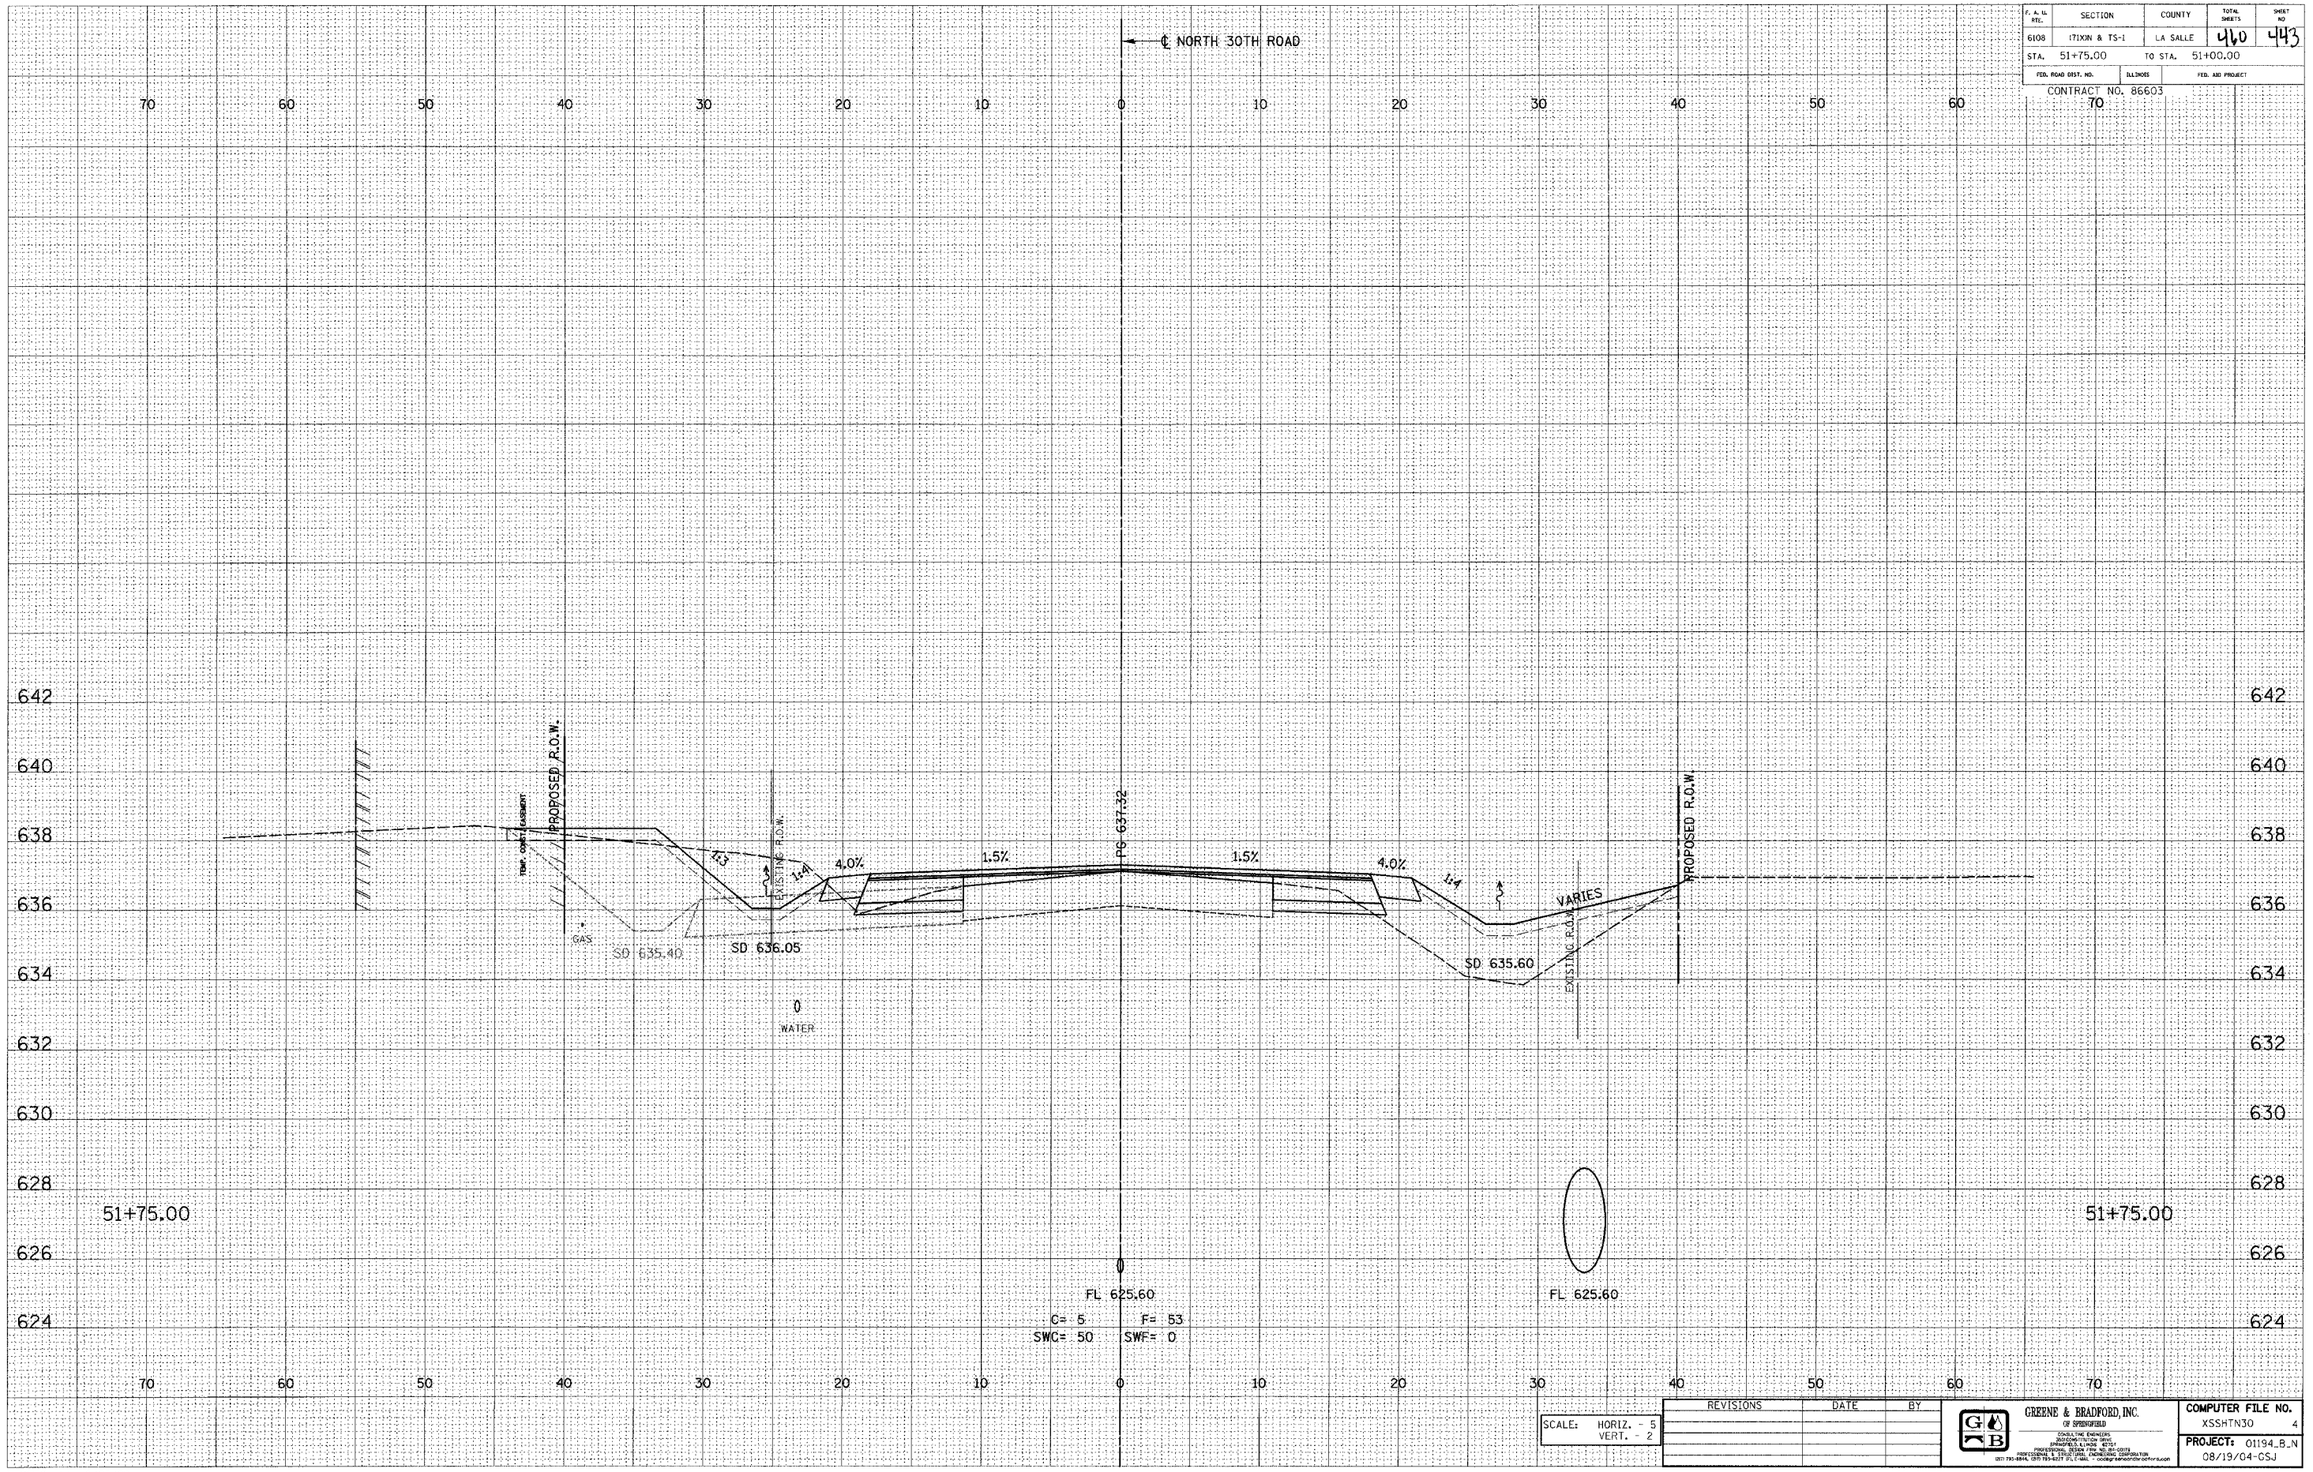

SCALE:	HORIZ. - 5
	VERT. - 2

REVISIONS	DATE	BY

GREENE & BRADFORD, INC. OF SPRINGFIELD
CONSULTING ENGINEERS
3610 CONSTITUTION DRIVE
SPRINGFIELD, ILLINOIS 62707
PHONE (217) 793-3777 FAX (217) 793-3779
1999 CORPORATE WOODS, TROUTDALE, OREGON CORPORATION
(217) 793-3844, (217) 793-3777 (F), E-MAIL - cadd@greenebradford.com

COMPUTER FILE NO. XSSHTN30 4

PROJECT: 01194_B_N
08/19/04-GSJ

E-XSEC 1:1 8/25/98

NORTH 30TH ROAD - LA SALLE CO.

M:\AP_projects\Lasalle\xssht030.dgn 12/20/2004 5:09:27 PM Dave + group