DESIGN		
INT.	DATE	REASON

FINAL SURVEY	BY	DATE
SURVEYED		
PLOTTED		
DRAWN BY		
NOTE BOOK		
NO.	AREAS CHECKED	

PLOTS & CHECKS			
INT.	DATE	NO.	REASON

BY	DATE

ORIGINAL SURVEY	BY	DATE
SURVEYED		
PLOTTED		
DRAWN BY		
NOTE BOOK		
NO.	AREAS CHECKED	

CHECKS		
INT.	DATE	REASON

F. A. U. RTE.	SECTION	COUNTY	TOTAL SHEETS	SHEET NO.
6108	(7)KIN & TS-1	LA SALLE	460	444
STA. 52+00.00	TO STA. 51+00.00			
FED. ROAD DIST. NO.	ILLINOIS	FED. AID PROJECT		

CONTRACT NO. 86603

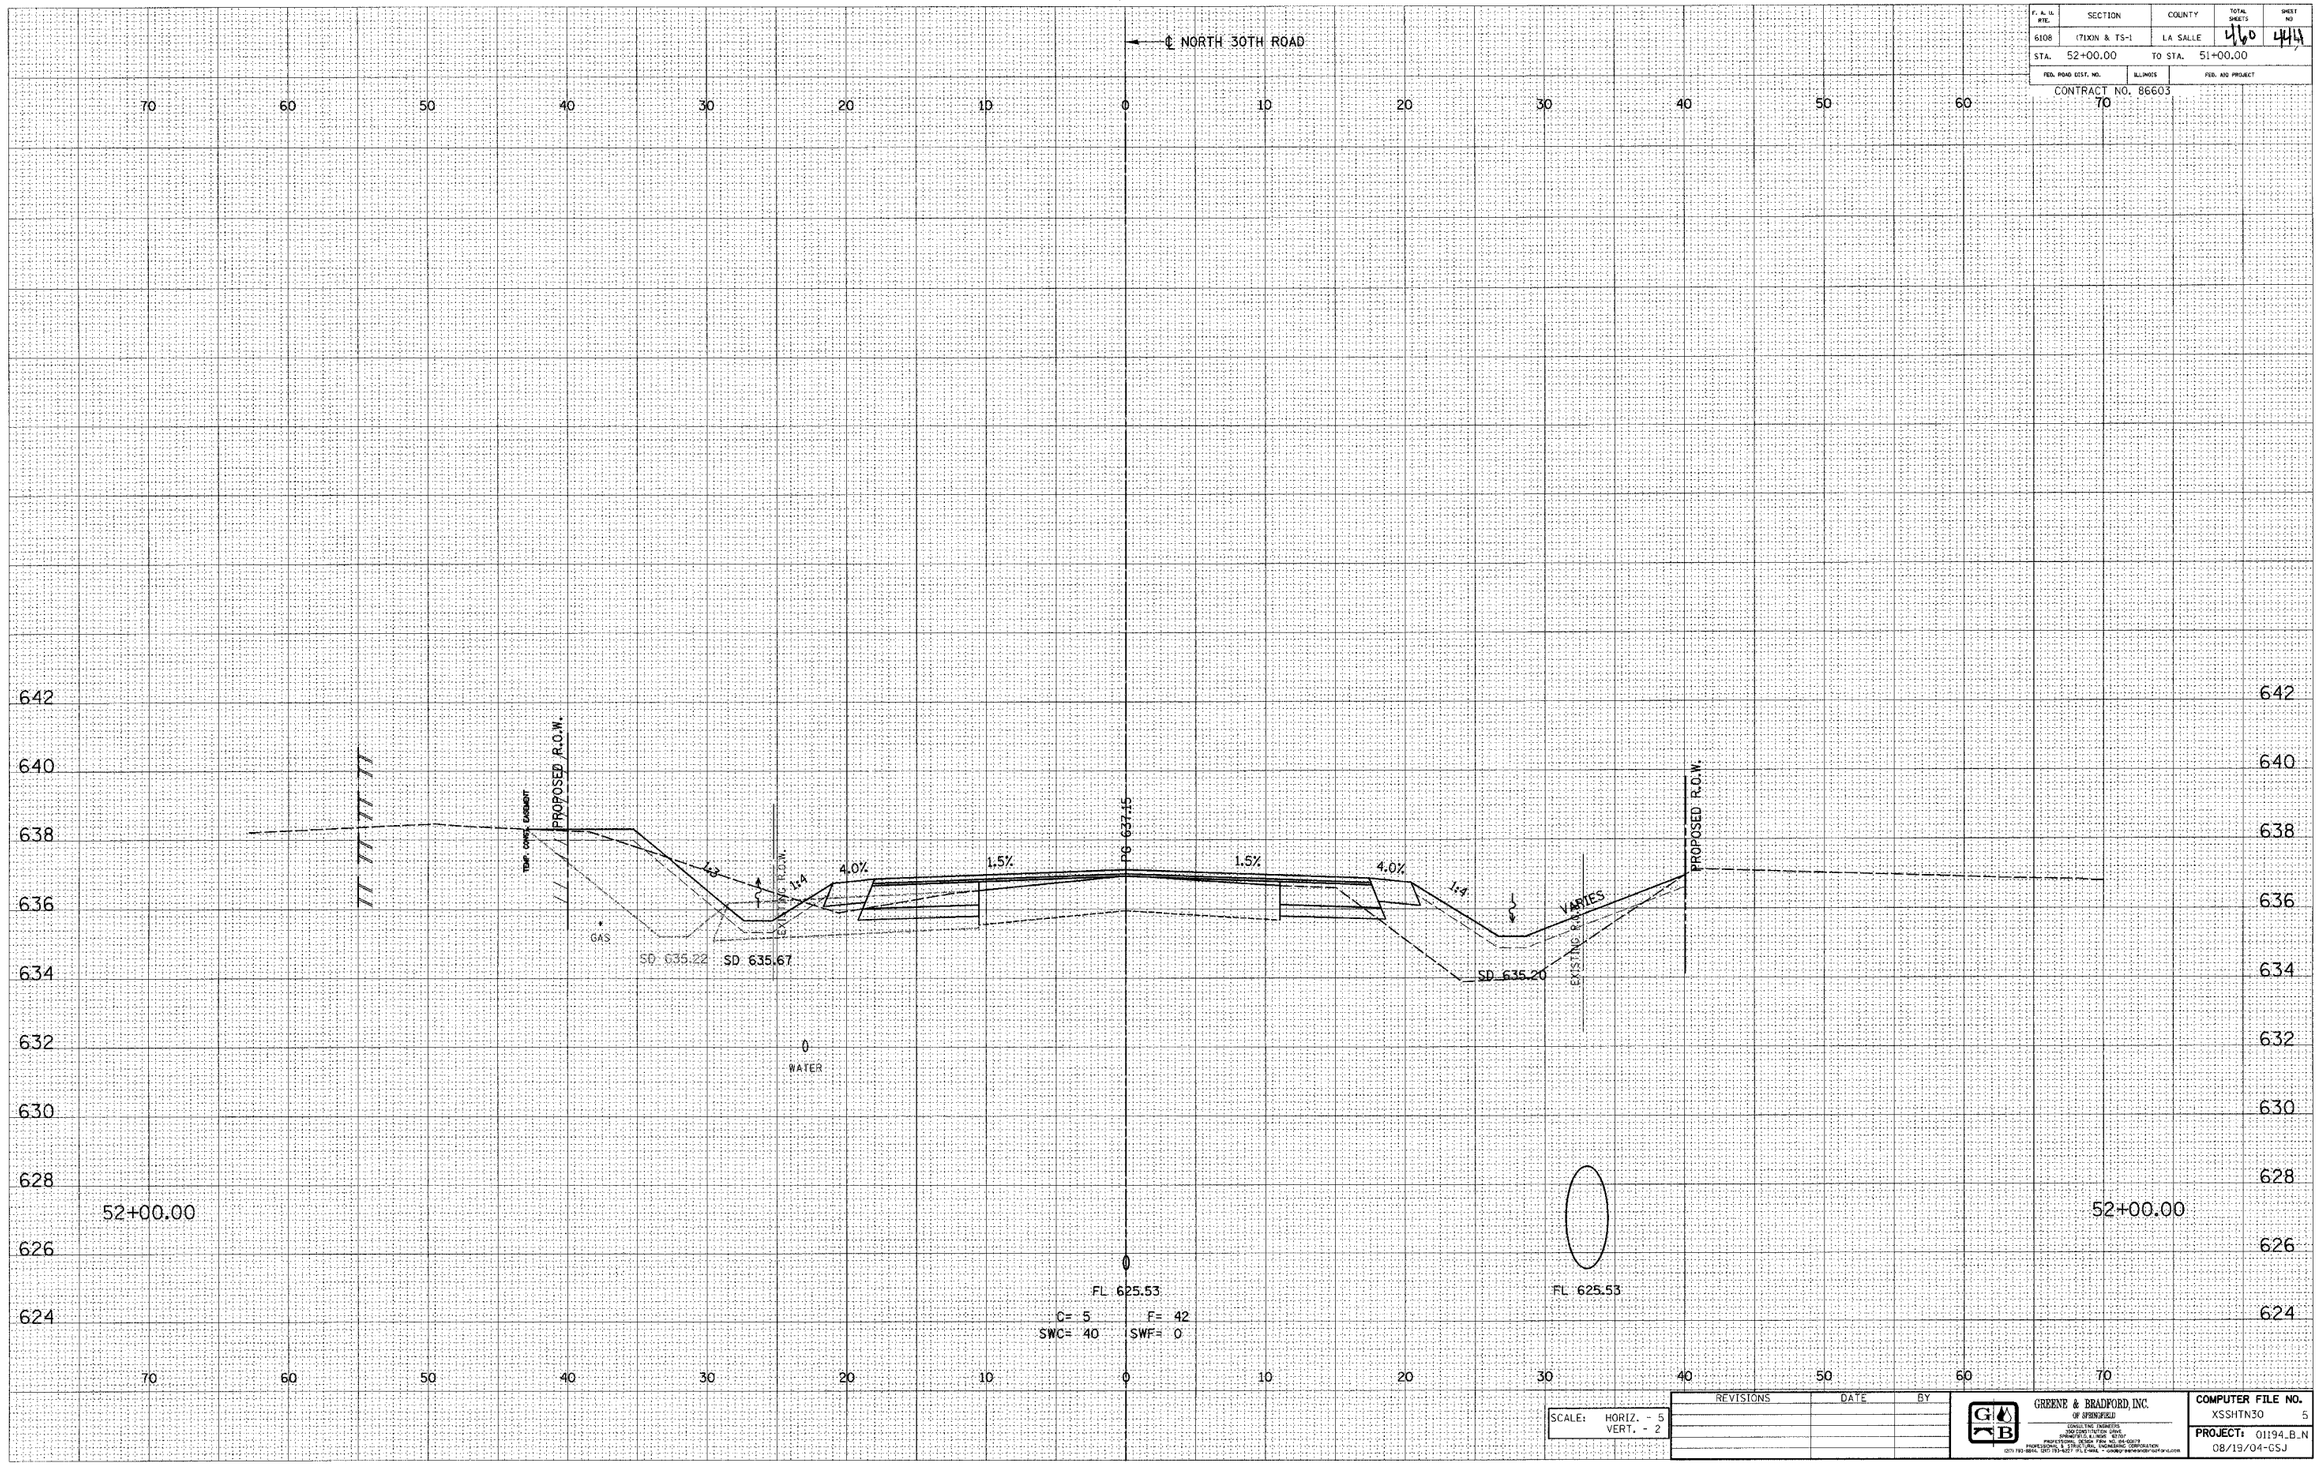

SCALE: HORIZ. - 5
VERT. - 2

REVISIONS	DATE	BY

GREENE & BRADFORD, INC.
OF SPRINGFIELD
CONSULTING ENGINEERS
300 CONSTITUTION DRIVE
SPRINGFIELD, ILLINOIS 62703
PROFESSIONAL DESIGN FIRM NO. 184-001023
PROFESSIONAL & STRUCTURAL ENGINEERING CORPORATION
(217) 793-3934, (217) 793-4127 FILE MAIL - condot@greenebradford.com

COMPUTER FILE NO. XSSHTN30 5

PROJECT: 01194.B.N
08/19/04-GSJ

E-XSEC 1:1 6/25/98

NORTH 30TH ROAD - LA SALLE CO.

C:\DOT Division\Cert\xssht30.dgn 10/27/2004 4:22:27 PM Jkw - Jregi