F. A. U. RTE.	SECTION	COUNTY	TOTAL SHEETS	SHEET NO
6108	(71)XN & TS-1	LA SALLE	460	446
STA. 52+50.00		TO STA. 51+00.00		
FED. ROAD DIST. NO.	ILLINOIS	FED. AID PROJECT		

CONTRACT NO. 86603

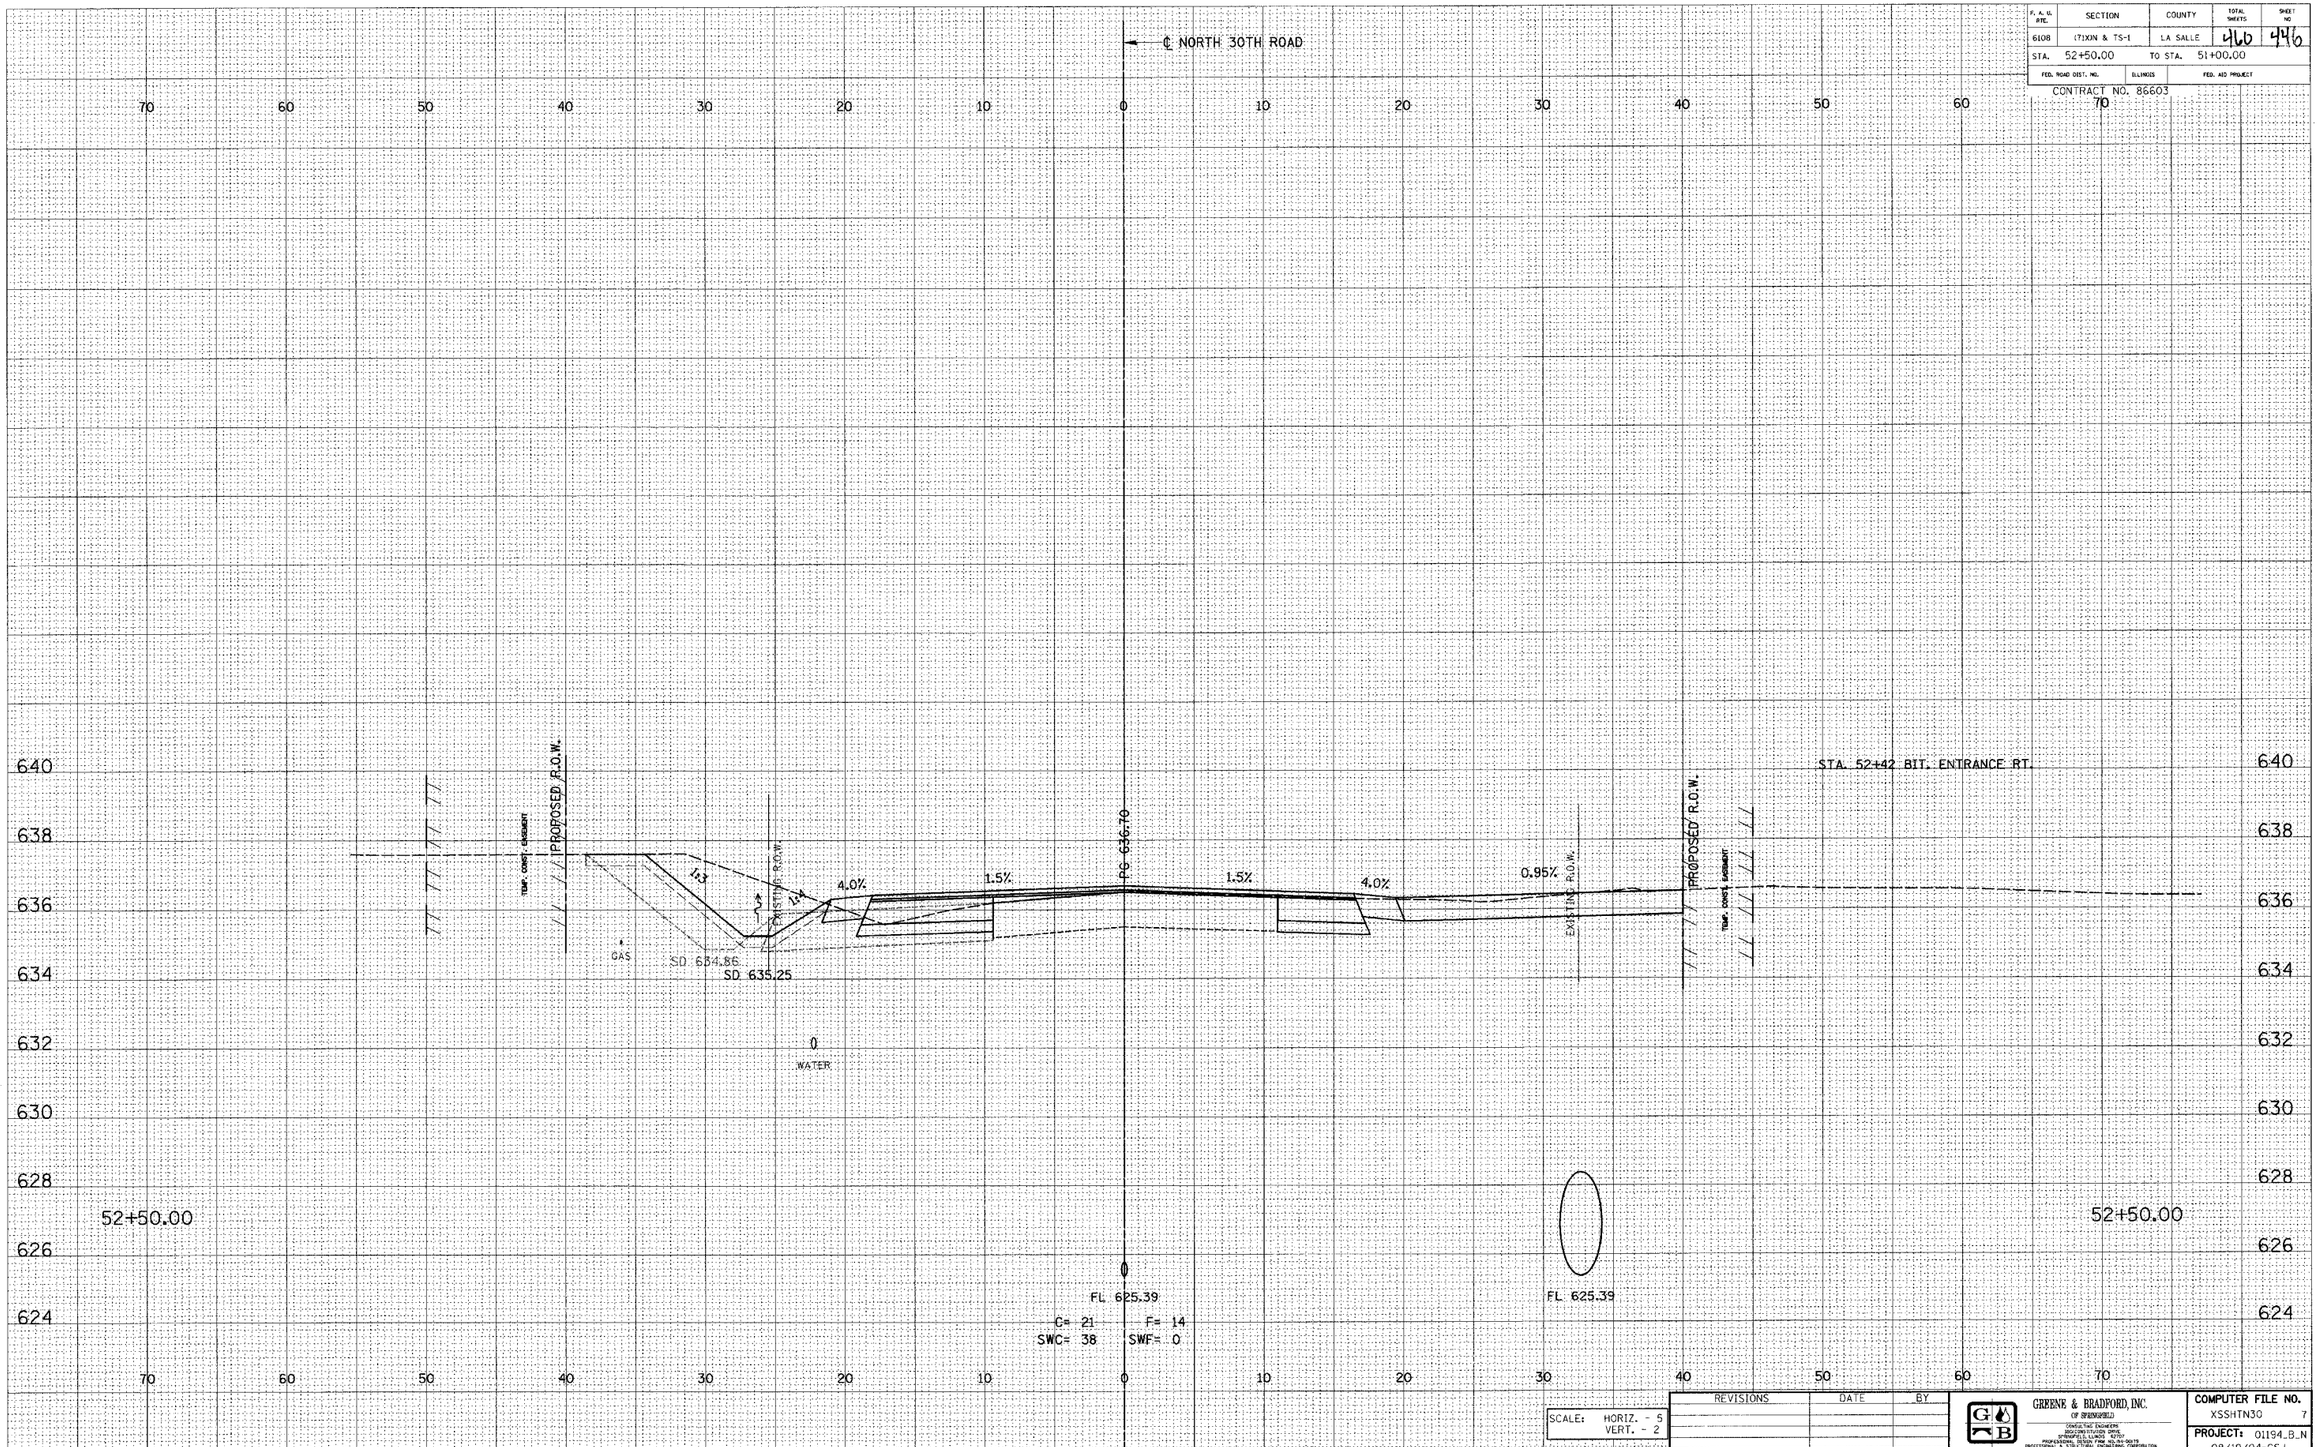

DESIGN		
INT.	DATE	REASON

FINAL SURVEY		
NOTE BOOK NO.	SURVEYED	BY
	PLOTTED	DATE
	TEMPLATE	
	AREAS	
	AREAS CHECKED	

PLOTS & CHECKS			
INT.	DATE	NO.	REASON

ORIGINAL SURVEY		
NOTE BOOK NO.	SURVEYED	BY
	PLOTTED	DATE
	TEMPLATE	
	AREAS	
	AREAS CHECKED	

CHECKS		
INT.	DATE	REASON

SCALE: HORIZ. - 5
VERT. - 2

REVISIONS	DATE	BY

GREENE & BRADFORD, INC.
OF SPRINGFIELD
CONSULTING ENGINEERS
ROCKWELL BUILDING
SPRINGFIELD, ILLINOIS 62707
PROFESSIONAL ENGINEERING CORPORATION
PROFESSIONAL & STRUCTURAL ENGINEERING CORPORATION
(217) 793-8844, (217) 793-8227 (FILE-MAIL) - GBSB@GREENEBRADFORDINC.COM

COMPUTER FILE NO. XSSHTN30 7
PROJECT: 01194_B_N
08/19/04-GSJ

E-XSEC 1:1 8/25/98

NORTH 30TH ROAD - LA SALLE CO.