DESIGN		
INT.	DATE	REASON

FINAL SURVEY		DATE
NOTE BOOK	SURVEYED	
NO.	PLOTTED	
	TEMPLATE	
	AREAS	
	AREAS CHECKED	
	BY	

PLOTS & CHECKS			
INT.	DATE	NO.	REASON

ORIGINAL SURVEY		DATE
NOTE BOOK	SURVEYED	
NO.	PLOTTED	
	TEMPLATE	
	AREAS	
	AREAS CHECKED	
	BY	

CHECKS		
INT.	DATE	REASON

F. A. U. RTE.	SECTION	COUNTY	TOTAL SHEETS	SHEET NO
6108	(71)XIN & TS-1	LA SALLE	440	440
STA. 53+00.00	TO STA. 51+00.00			
FED. ROAD DIST. NO.	ILLINOIS	FED. AID PROJECT		

CONTRACT NO. 86603

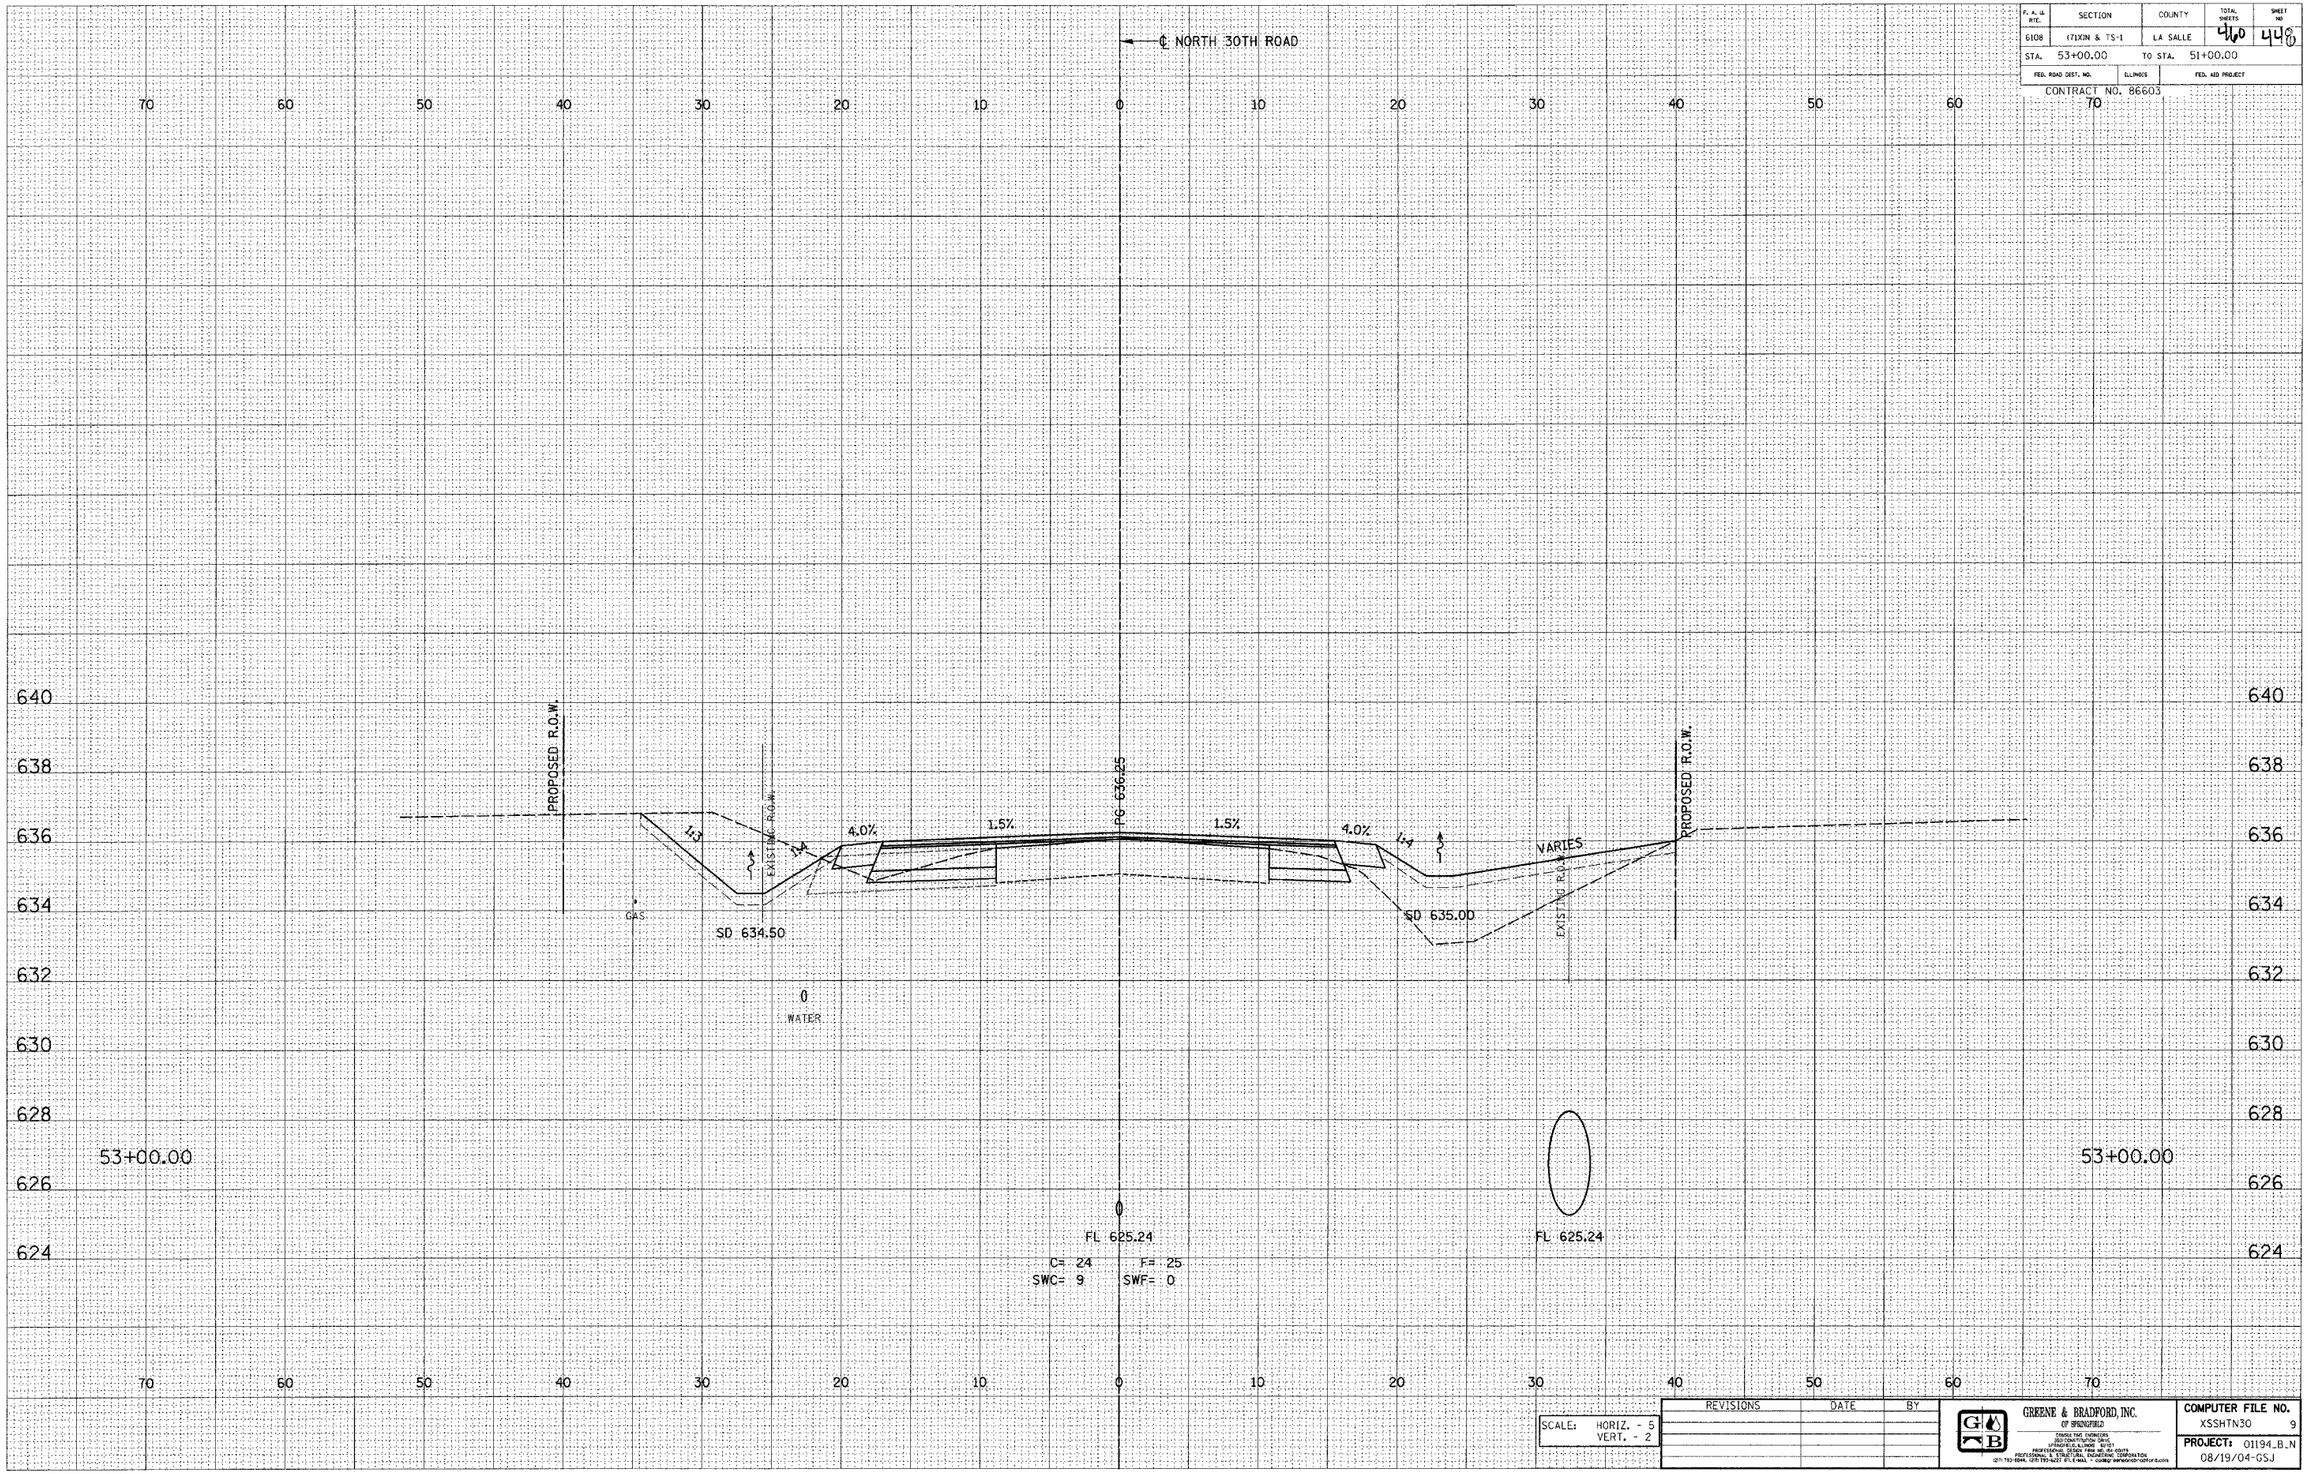

SCALE: HORIZ. - 5
VERT. - 2

REVISIONS	DATE	BY

GREENE & BRADFORD, INC.
OF SPRINGFIELD
CONSULTING ENGINEERS
260 CONSTITUTION DRIVE
SPRINGFIELD, ILLINOIS 62711
PROFESSIONAL & STRUCTURAL ENGINEERING CORPORATION
(217) 793-0944, (217) 793-9427 FT. E-MAIL - cosby@www.co-ord.com

COMPUTER FILE NO.
XSSHTN30 9

PROJECT: 01194.B.N
08/19/04-GSJ

E-XSEC I:1 8/25/98

NORTH 30TH ROAD - LA SALLE CO.