| F.A.I. RTE. | SECTION | COUNTY | TOTAL SHEETS | SHEET NO. |
|---|---|---|---|---|
| 72 | 74-70HBR | PIATT | 41 | 9 |
| | | | | |
| FED. ROAD DIST. NO. | ILLINOIS | FED. AID PROJECT | | |

CONTRACT #90957

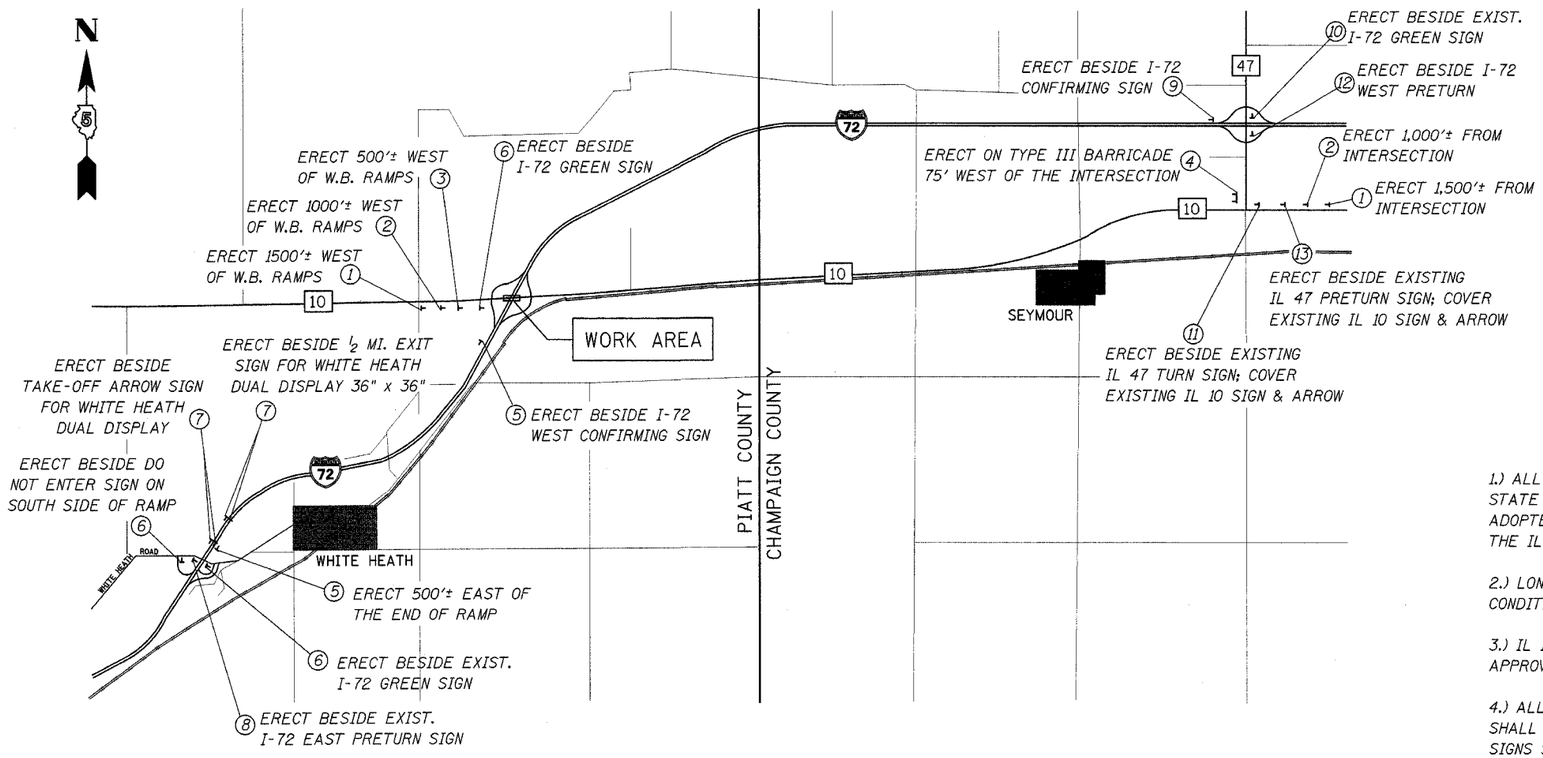


## LEGEND

TYPE III BARRICADE W/ FLASHING LIGHTS

1 POST MOUNTED SIGNS WITH PANEL DESIGNATION

## MAINTENANCE OF TRAFFIC GENERAL NOTES

1.) ALL SIGNING SHALL BE IN ACCORDANCE WITH THE APPLICABLE PROVISIONS OF THE STATE OF ILLINOIS STANDARD SPECIFICATIONS FOR ROAD AND BRIDGE CONSTRUCTION ADOPTED JANUARY 1, 2002. THE DETAILS IN THESE PLANS AND THE LATEST EDITION OF THE ILLINOIS MANUAL ON UNIFORM TRAFFIC CONTROL DEVICES.

2.) LONGITUDINAL DIMENSIONS SHOWN ON THESE PLANS MAY BE ADJUSTED TO FIT FIELD CONDITIONS AS DIRECTED BY THE ENGINEER.

3.) IL 10 SHALL NOT BE CLOSED UNTIL ALL DETOUR SIGNING IS ERECTED AND AS APPROVED BY THE ENGINEER.

4.) ALL EXISTING SIGNING THAT IS NOT APPLICABLE WHILE THE DETOUR IS IN EFFECT SHALL BE COMPLETELY COVERED BY THE CONTRACTOR. COSTS FOR COVERING EXISTING SIGNS SHALL BE CONSIDERED INCIDENTAL TO THE CONTRACT.

5.) THE SIZE OF ALL SIGNS NOT SPECIFIED IN THESE PLANS SHALL BE AS REQUIRED BY THE ILLINOIS MANUAL ON UNIFORM TRAFFIC CONTROL DEVICES, AND APPLICABLE TRAFFIC STANDARDS.

6.) AS A MINIMUM, ALL AMBER FLASHING LIGHTS THAT ARE REQUIRED FOR THE DETOUR SIGNING SHALL MEET THE REQUIREMENTS FOR TYPE A-LOW INTENSITY FLASHING LIGHTS PER ARTICLE 1084.01 OF THE STANDARD SPECIFICATIONS. ALL LIGHTS SHALL OPERATE DURING HOURS OF DARKNESS. ONLY LIGHTS THAT HAVE BEEN APPROVED BY THE ILLINOIS DEPARTMENT OF TRANSPORTATION SHALL BE USED.

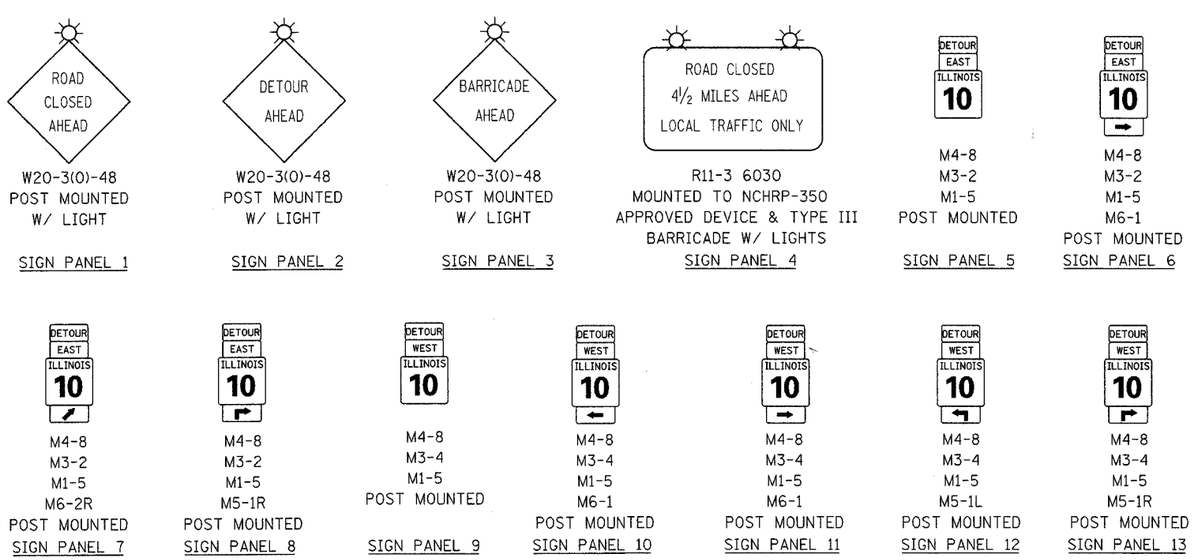


MAINTENANCE OF TRAFFIC
DETOUR SIGNING

FAI ROUTE 72
SECTION 74-70HBR
ILLINOIS DEPT. OF TRANSPORTATION
DISTRICT 5
PIATT COUNTY

CUMMINS ENGINEERING CORPORATION

JOB #: 088
FILE: 088MTRAF
DATE: 5/14/04