F.A.P RTE.	SECTION	COUNTY	TOTAL SHEETS	SHEET NO.
774	*	EFFINGHAM	344	64
STA. 537+00.00		TO STA. 549+00.00		
FED. ROAD DIST. NO. 7	ILLINOIS	FED. AID PROJECT		

* 107WRS-1, 107BY, 107BY-1 & 107B-2

CONTRACT NO. 94827

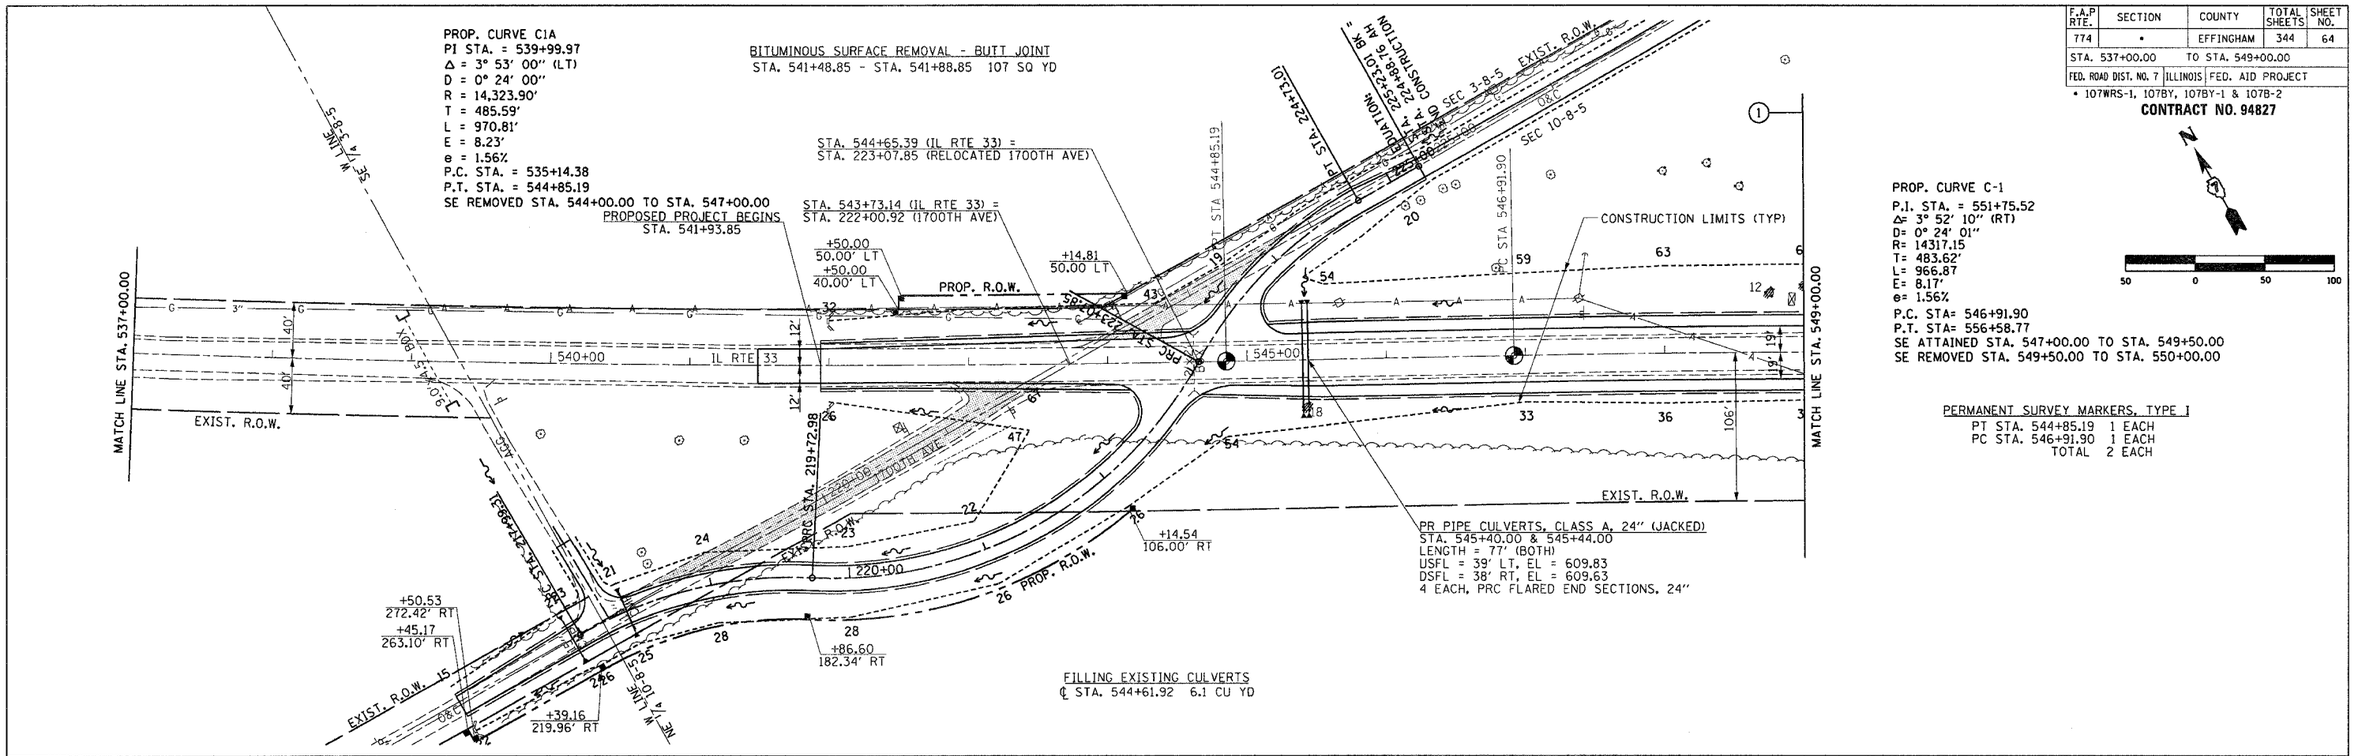

PLAN	SURVEYED	BY	DATE
	PLOTTED		
	ALIGNMENT CHECKED		
	ALIGNMENT PLOTTED		
NOTE BOOK NO.	F.A.P. FILE NAME		

PROFILE	SURVEYED	BY	DATE
	PLOTTED		
	GRADES CHECKED		
	GRADES PLOTTED		
NOTE BOOK NO.	STRUCTURE NOTATIONS CHKD		

MAIN LINE SHEET 1 OF 18