F.A.P. RTE.	SECTION	COUNTY	TOTAL SHEETS	SHEET NO.
774	•	EFFINGHAM	344	87
FED. ROAD DIST. NO. 7	ILLINOIS	FED. AID PROJECT		

• 107WRS-1, 107BY, 107BY-1 & 107B-2

CONTRACT NO. 94827

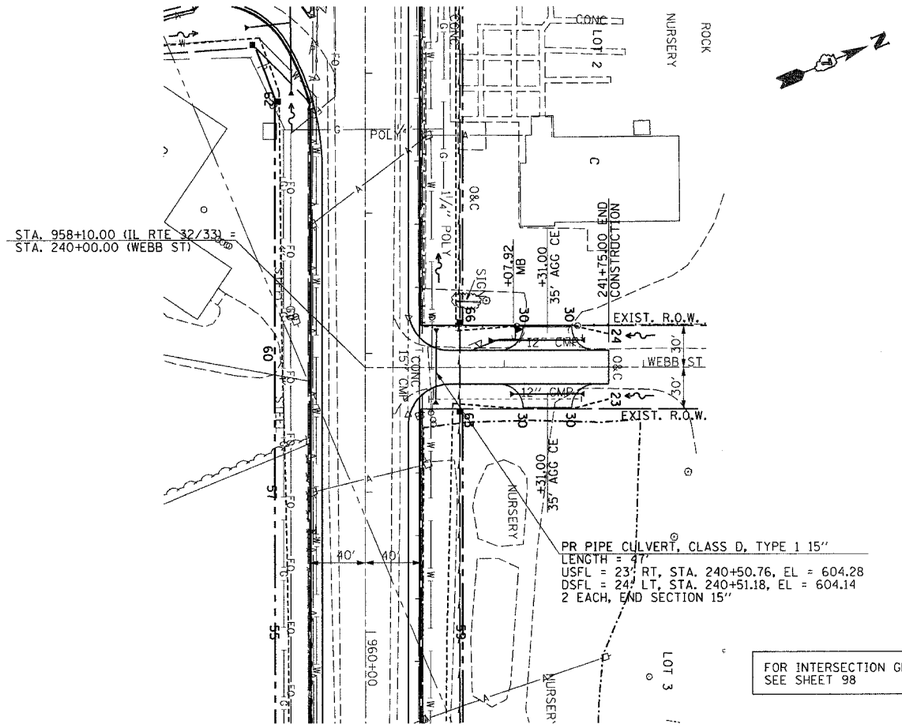

FOR INTERSECTION GEOMETRICS
SEE SHEET 98

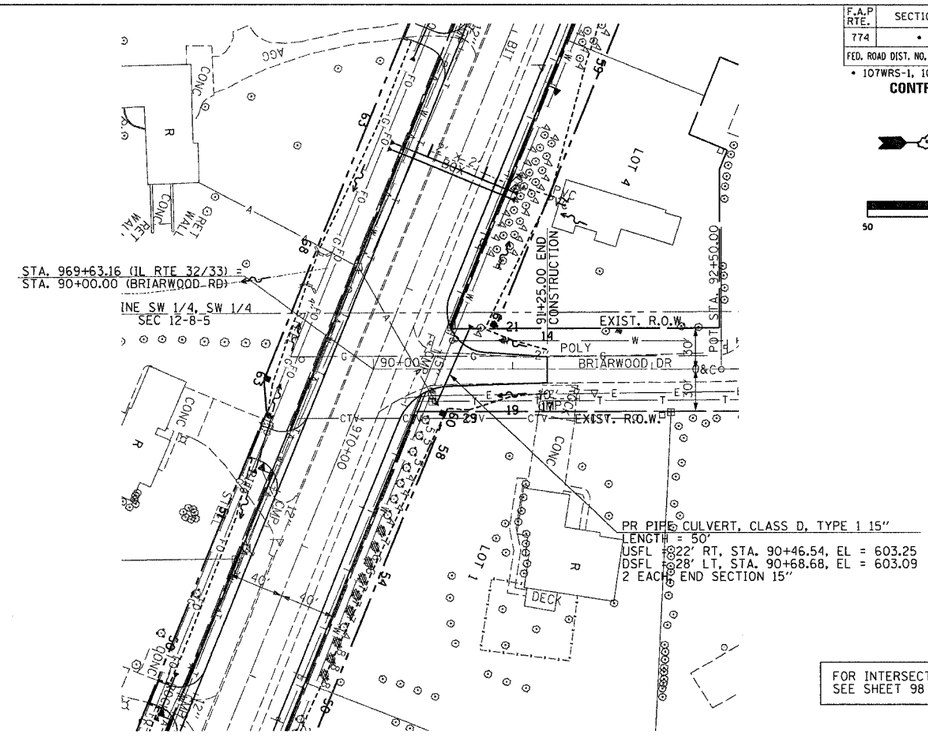

FOR INTERSECTION GEOMETRICS
SEE SHEET 98

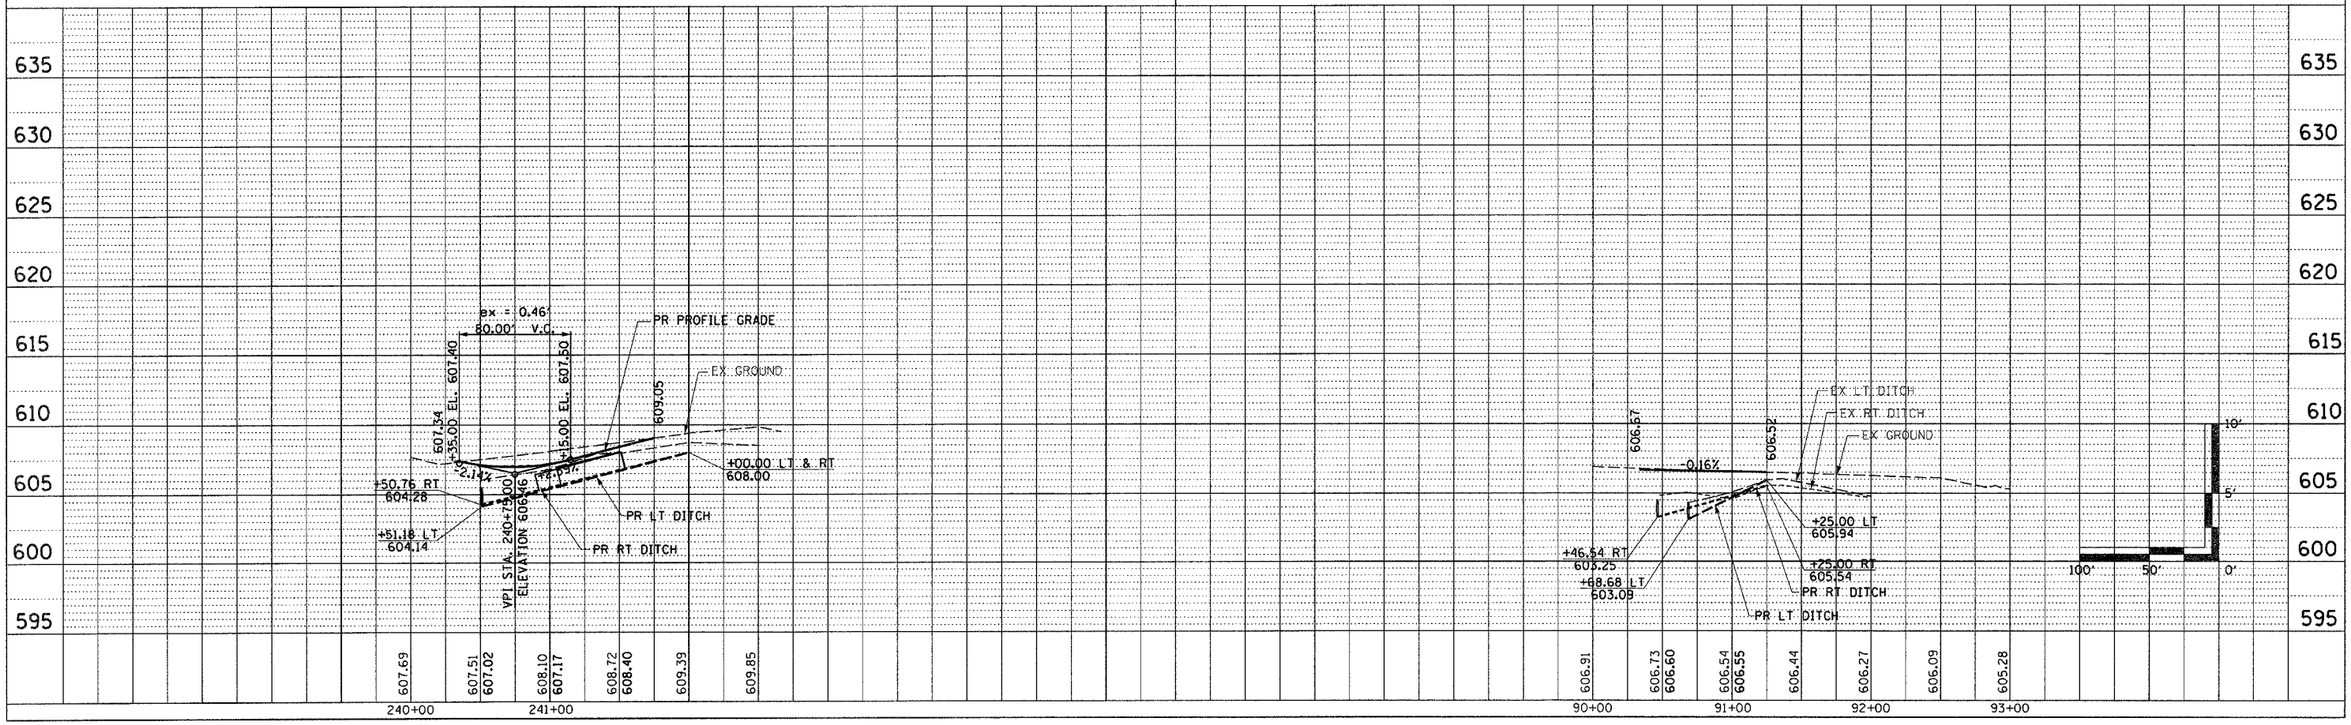

WEBB ST & BRIARWOOD DR PUBLIC ROAD SHEET 6 OF 12