F.A.P. RTE.	SECTION	COUNTY	TOTAL SHEETS	SHEET NO.
774	*	EFFINGHAM	344	100
FED. ROAD DIST. NO. 7	ILLINOIS	FED. AID PROJECT		

*107WRS-1, 107BY, 107BY-1 & 107B-2

CONTRACT NO. 94827

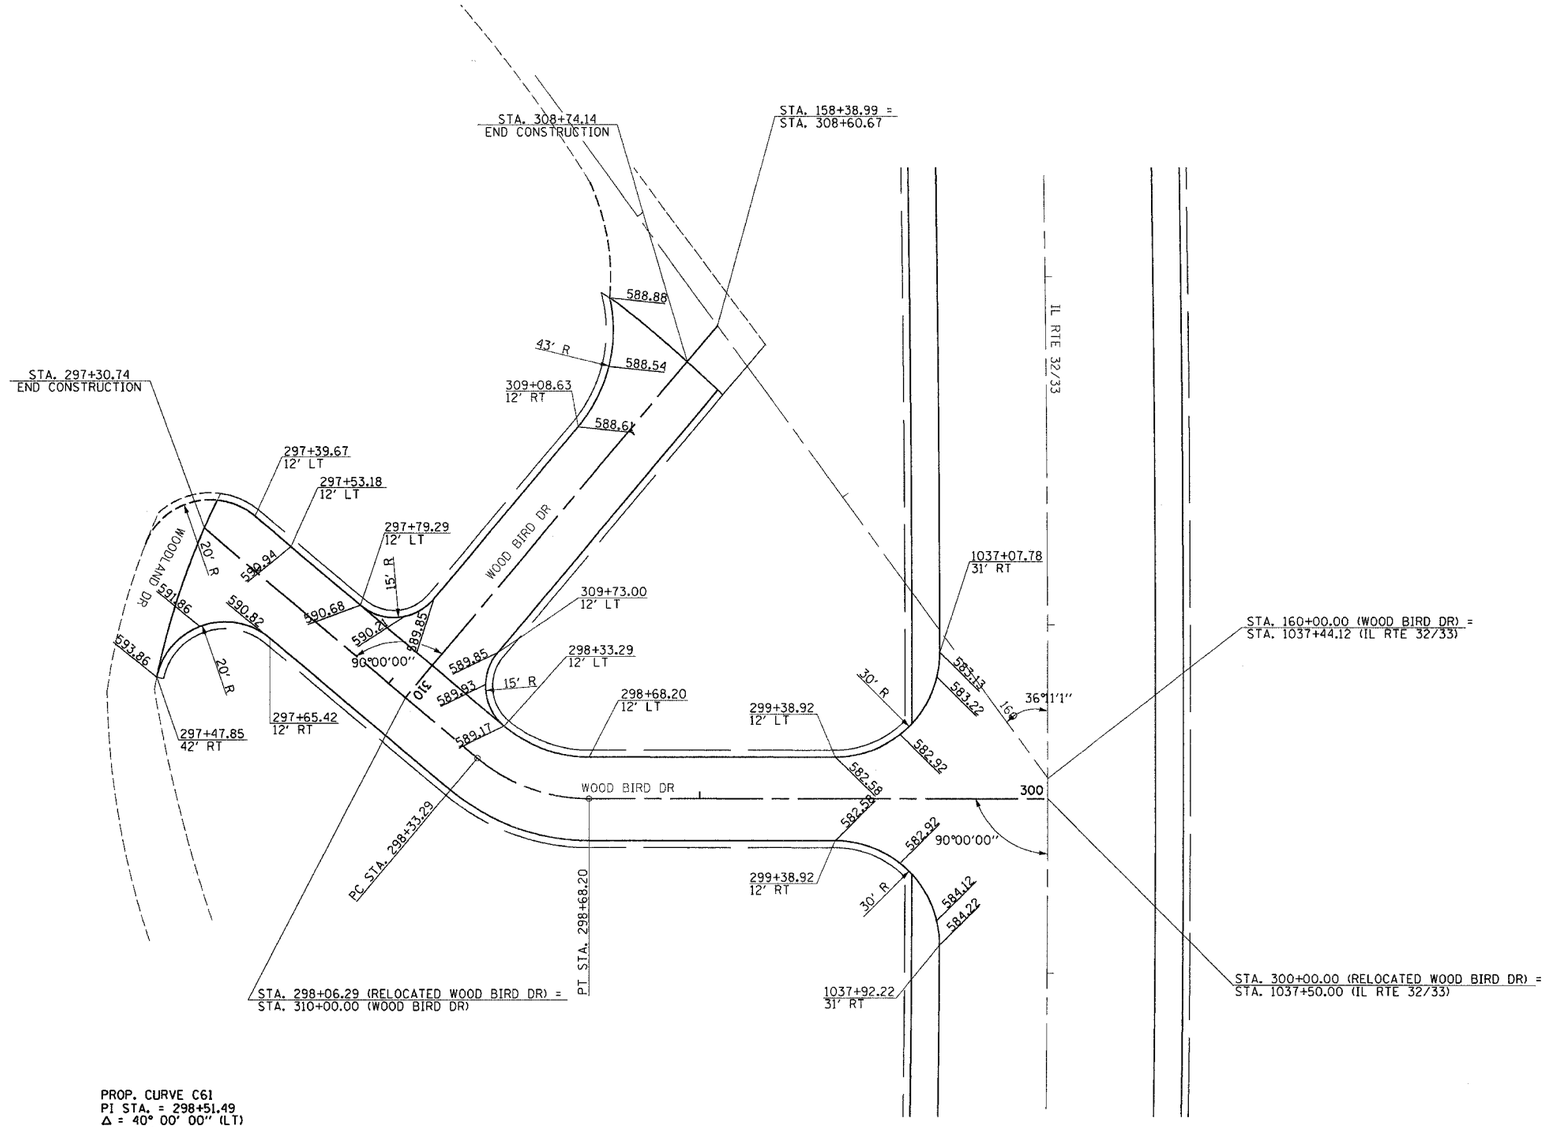

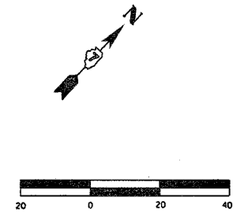

PROP. CURVE C61
PI STA. = 298+51.49
Δ = 40° 00' 00" (LT)
D = 114° 35' 30"
R = 50.00'
T = 18.20'
L = 34.91'
E = 3.21'
e = N/C
P.C. STA. = 298+33.29
P.T. STA. = 298+68.20

LEGEND

XXX.XX — INDICATES PROPOSED GRADE ELEVATION INTERVAL AROUND CURVES IS 20' UNLESS NOTED

REVISIONS NAME	DATE

ILLINOIS DEPARTMENT OF TRANSPORTATION

INTERSECTION GEOMETRICS
SHEET 7 OF 8

WOOD BIRD DR

DRAWN BY MLO
DATE 8/02 CHECKED BY SJK

BLANK, WESSELINK, COOK & ASSOCIATES ENGINEERS - CONSULTANTS DECATUR, ILLINOIS

F.A.P. 774 (IL 32/33) SEC 107WRS-1, 107BY, 107BY-1 & 107B-2 EFFINGHAM COUNTY