F.A.P. RTE.	SECTION	COUNTY	TOTAL SHEETS	SHEET NO.
774	*	EFFINGHAM	344	135
FED. ROAD DIST. NO. 7	ILLINOIS	FED. AID PROJECT		

* 107WRS-1, 107BY, 107BY-1 & 107B-2

CONTRACT NO. 94827

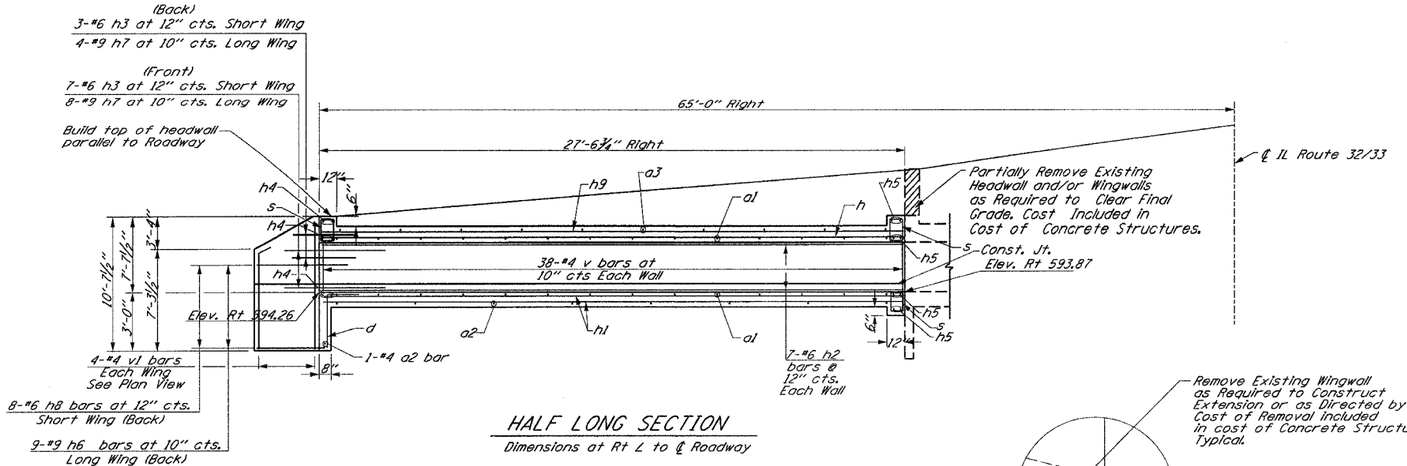

HALF LONG SECTION

Dimensions at Rt ℄ to ℄ Roadway

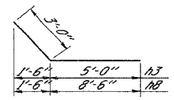

BARS h3 & h8

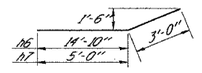

BARS h6 & h7

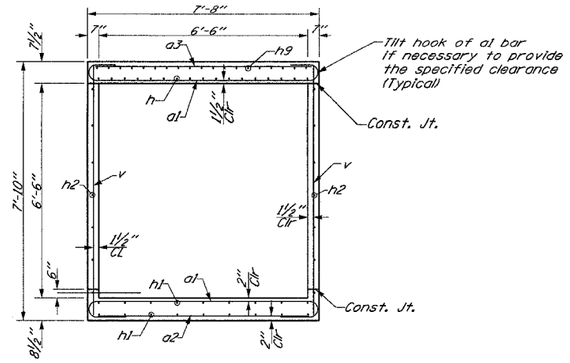

SECTION THRU BARREL

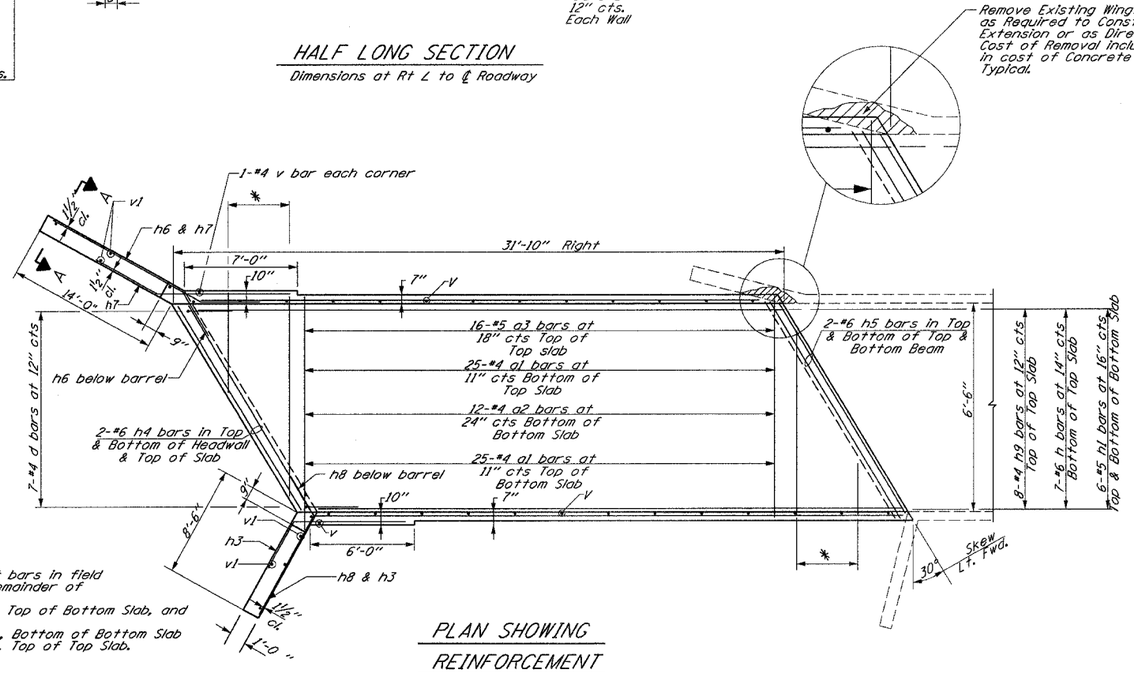

PLAN SHOWING REINFORCEMENT

* Order bars full length. Cut bars in field to fit skew and use the remainder of bars at other end of slab.
7-#4 a1 bars at 11" cts., Top of Bottom Slab, and Bottom of Top Slab
3-#4 a2 bars at 24" cts., Bottom of Bottom Slab
4-#5 a3 bars at 18" cts., Top of Top Slab.

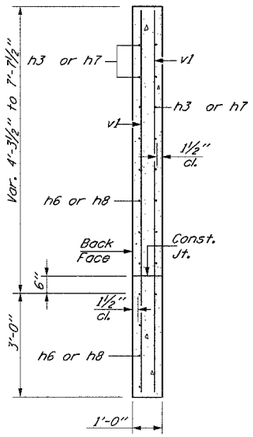

SECTION A-A

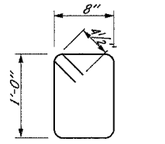

STIRRUP s

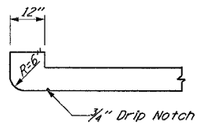

SECTION THRU HEADWALL

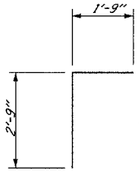

BAR d

BILL OF MATERIAL

Bar	No.	Size	Length
a1	64	#4	8'-4"
a2	16	#4	6'-9"
a3	15	#5	6'-9"
d	7	#4	4'-6"
h	7	#6	31'-4"
h1	12	#5	31'-4"
h2	14	#6	31'-4"
h3	10	#6	8'-0"
h4	6	#6	8'-4"
h5	8	#6	8'-6"
h6	9	#9	17'-10"
h7	12	#9	8'-0"
h8	8	#6	11'-6"
h9	8	#4	31'-4"
s	30	#4	4'-1"
v	78	#4	7'-6"
v1	8	#4	10'-3"
Concrete Structures		Cu Yd	29.6
Reinforcement Bars		Pound	3940
Expansion Bolts ¾"		Each	18

NOTES:

Design fill height ℄ 2'

Exposed edges shall be chamfered ¾".

Class SI Concrete shall be used throughout.

Reinforcement Bars shall conform to the requirements of AASHTO M-31 or M-53, Grade 60.

Bars indicated thus 12x4-#5 etc. indicates 12 lines of bars with 4 lengths per line.

Nonmetallic water seal used in the wingwall joints shall extend from the top of the footing to within 6" of the top of the headwall.

For backfilling and embankment, see Standard Specifications.

Expansion Bolts shall consist of self-drilling expansion shields and hooked bolts. Hooked Bolts shall extend a minimum of 9" into new concrete.

A distance of half the length of the wingwall but not less han six feet of the barrel shall be paured monolithically with the wingwalls.

All construction joints shall be bonded.

SPECIFICATION

1996 AASHTO with 1997, 1998, 1999, 2000 and 2002 interims

DESIGN STRESSES

fy = 60,000 psi
f'c = 3,500 psi

LOADING HS 20-44

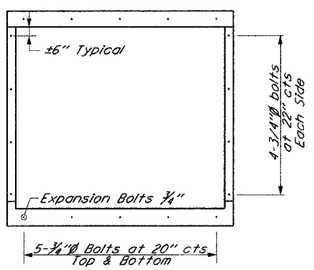

EXPANSION BOLT PLACEMENT DETAIL

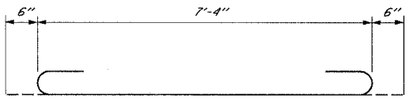

BAR a1

REVISIONS NAME	DATE

ILLINOIS DEPARTMENT OF TRANSPORTATION

CAST-IN-PLACE BOX CULVERT EXTENSION DETAILS
℄ STA. 900+43.11 RT.
SHEET 2 OF 2

DRAWN BY ASB
DATE 8/02 CHECKED BY SJK