F.A.P RTE.	SECTION	COUNTY	TOTAL SHEETS	SHEET NO.
774	*	EFFINGHAM	344	202

STA. 1032+50.00 TO STA. 1033+00.00

FED. ROAD DIST. NO. 7 | ILLINOIS | FED. AID PROJECT

*107WRS-1, 107BY, 107BY-1 & 107B-2

CONTRACT NO. 94827

STAGE II (LT) STAGE I (RT)

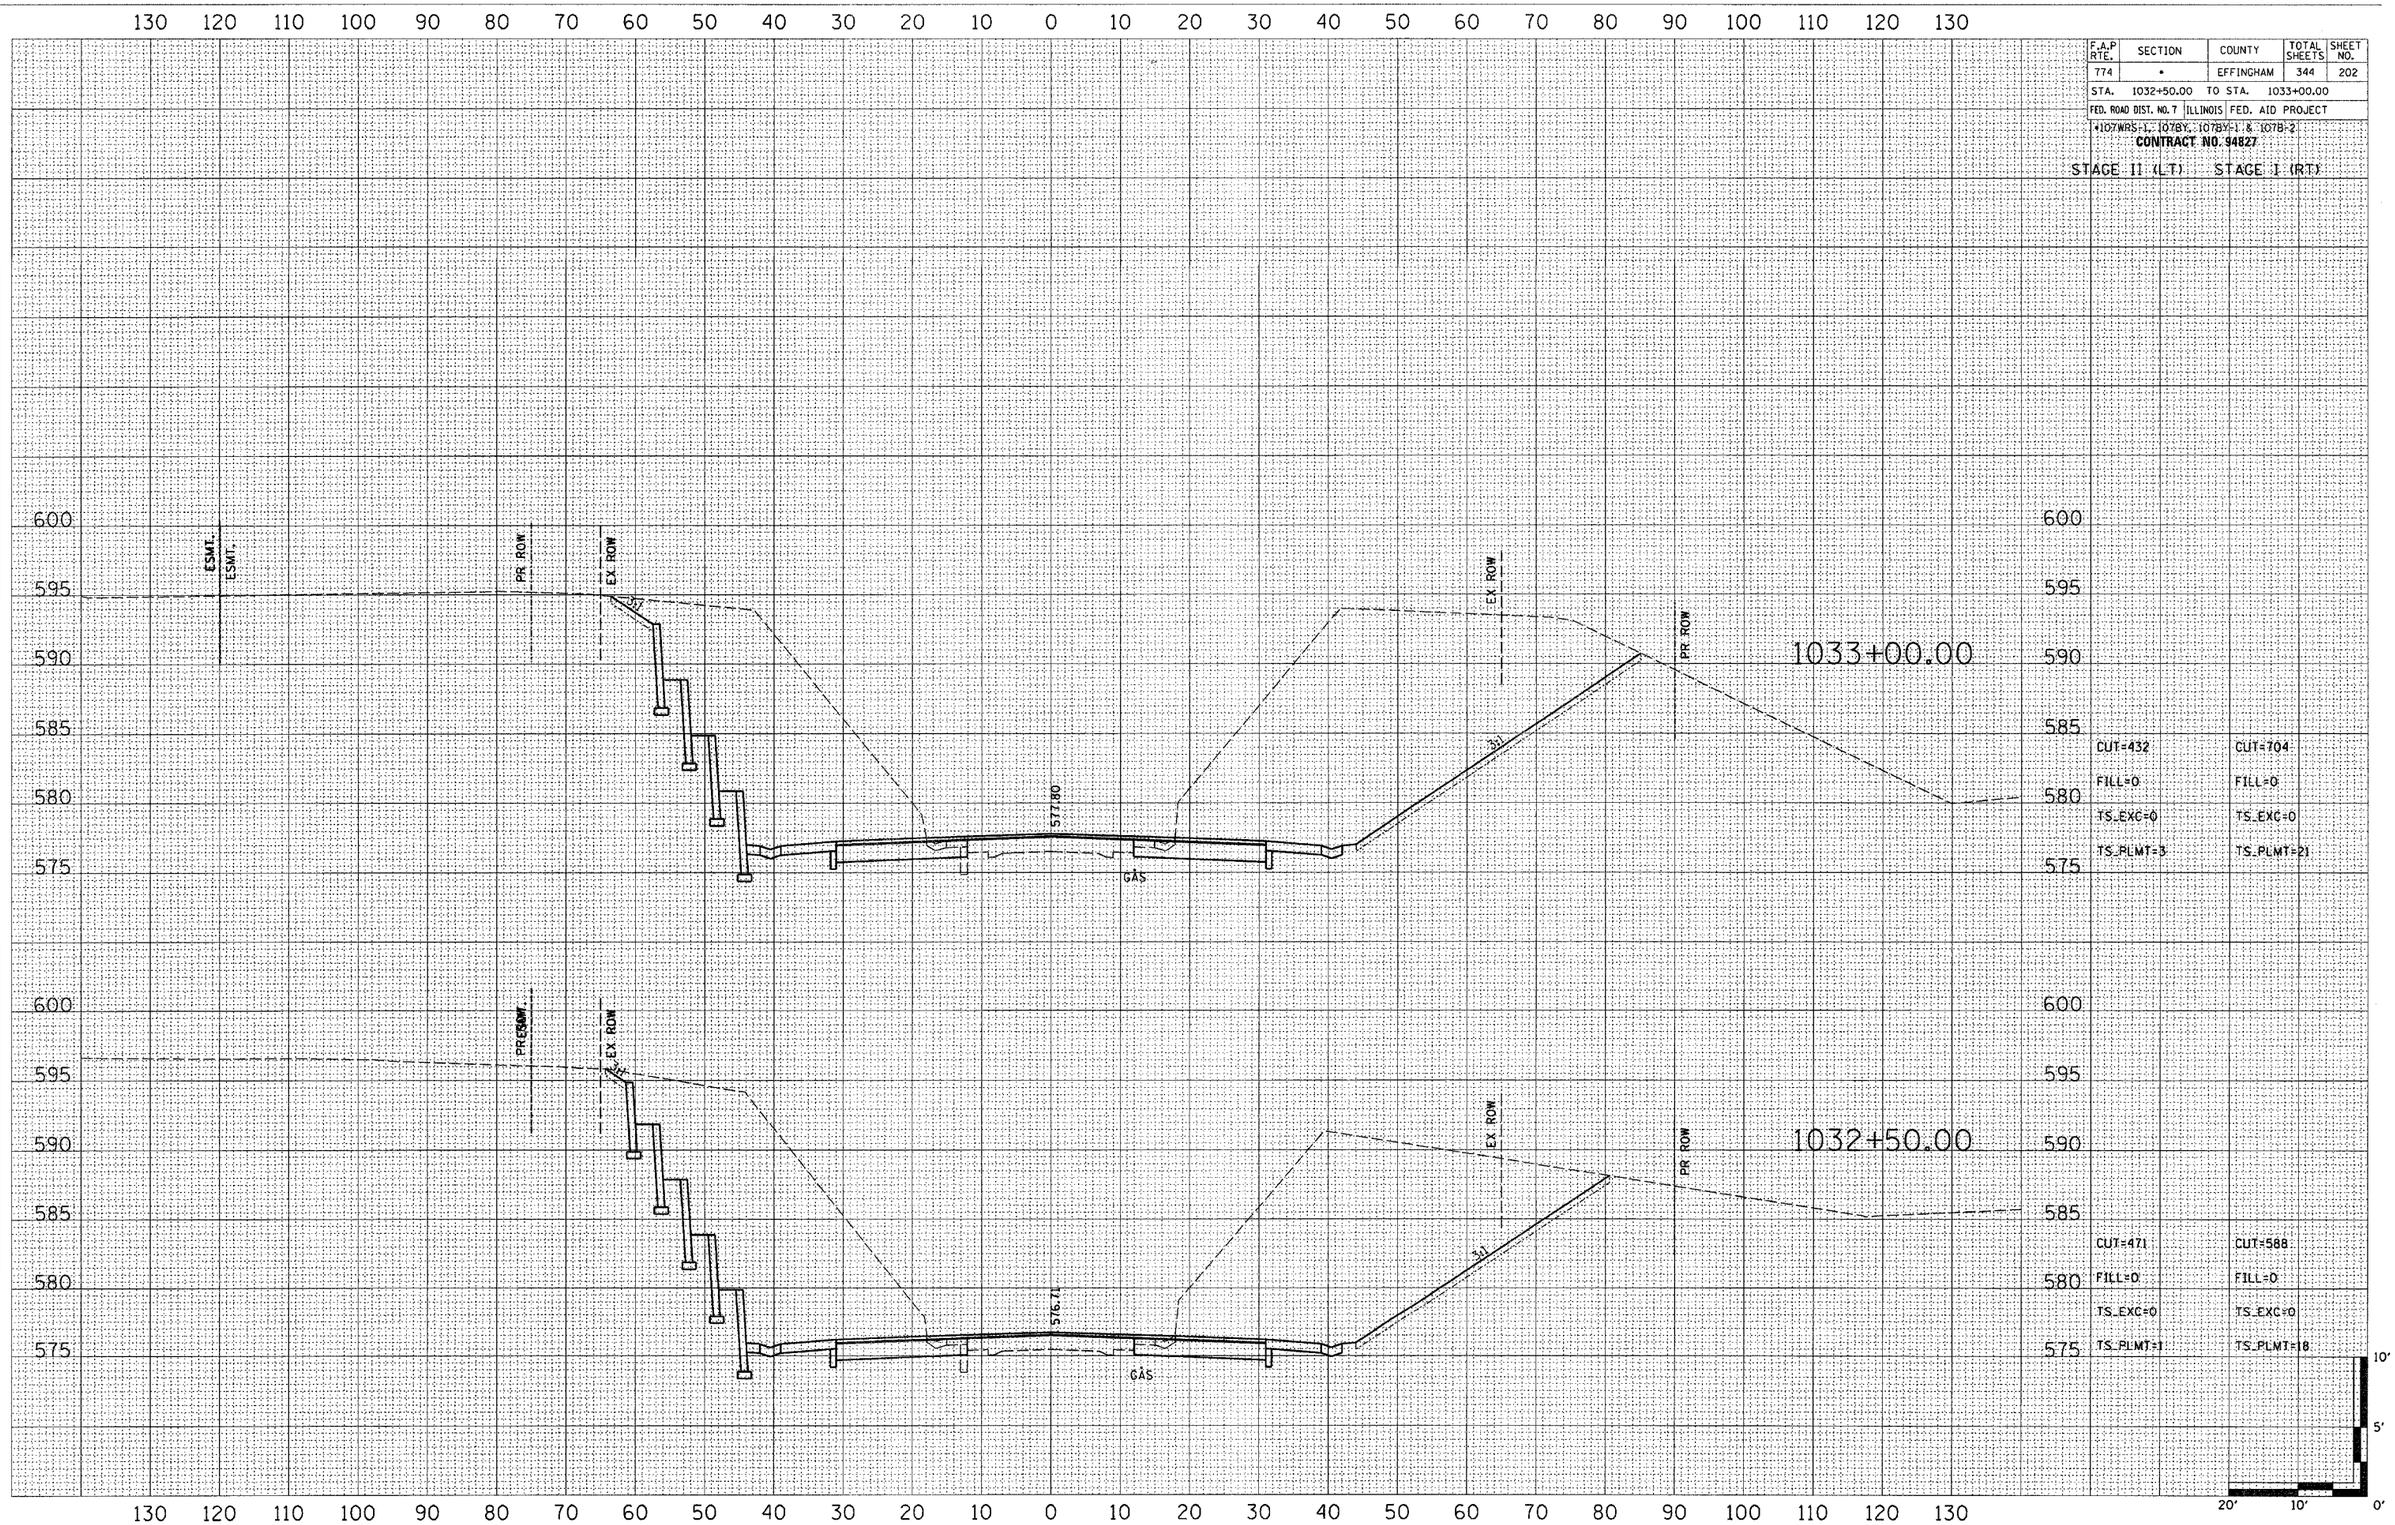

FINAL SURVEY | NOTE BOOK NO. | SURVEYED | PLOTTED | TEMPLATE | AREAS | AREAS CHECKED | BY | DATE

ORIGINAL SURVEY | NOTE BOOK NO. | SURVEYED | PLOTTED | TEMPLATE | AREAS | AREAS CHECKED | BY | DATE

BLANK, WESSELINK, COOK & ASSOCIATES ENGINEERS - CONSULTANTS DECATUR, ILLINOIS F.A.P. 774 (IL 32/33) SEC 107WRS-1, 107BY, 107BY-1 & 107B-2 EFFINGHAM COUNTY