# FOR INFORMATION ONLY

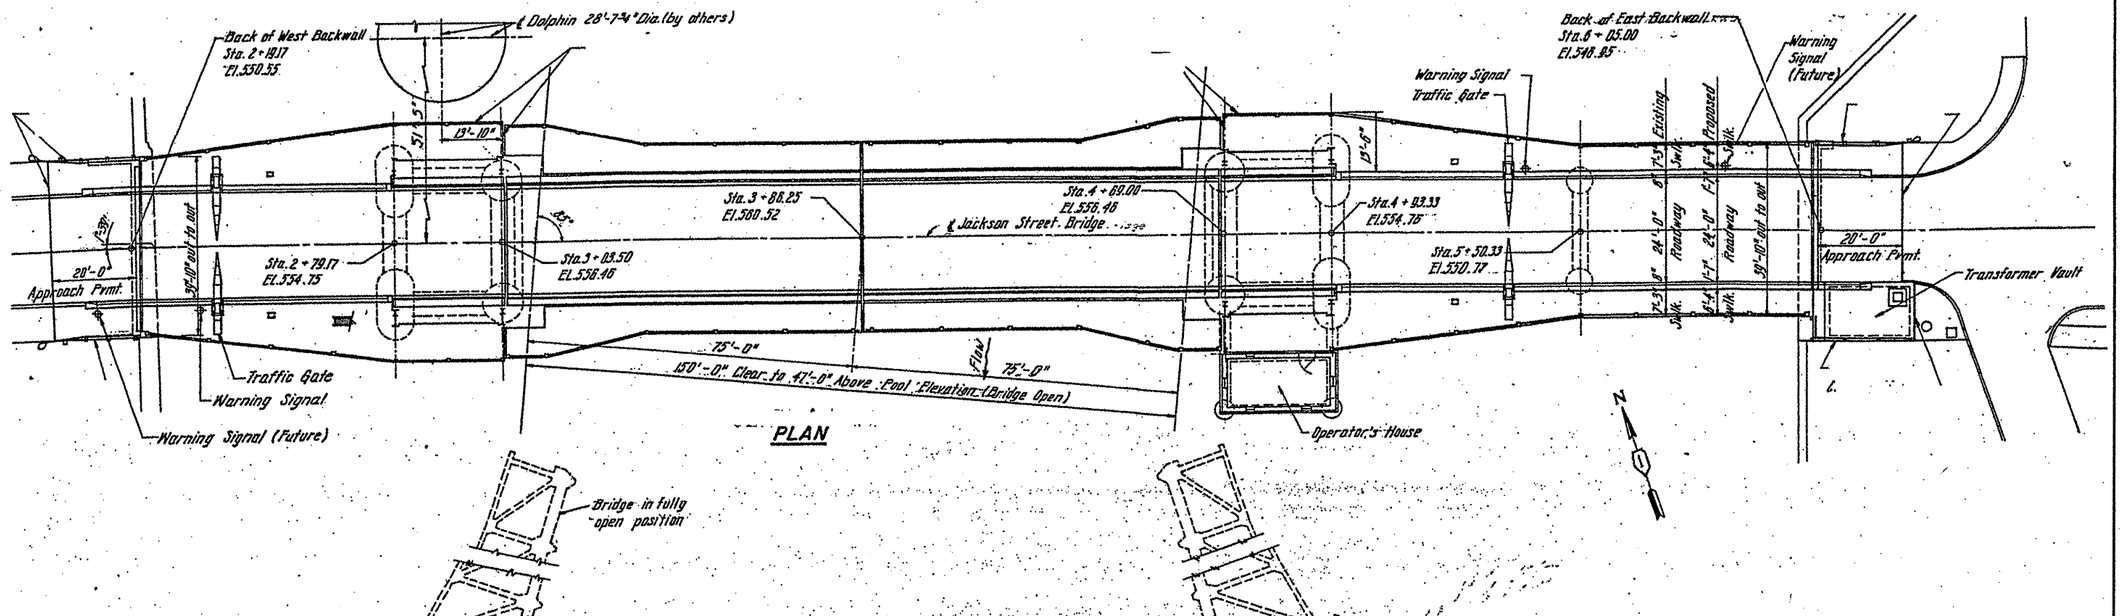


| | | | |
|---|---|---|---|
| FILE NAME = c:\pw_work\pwidot\nathanbo\d0218642\D1619018-sht-plan.dgn | USER NAME = nathanbo | DESIGNED - | REVISED - |
| | | DRAWN - | REVISED - |
| | PLOT SCALE = 183.1218 ' / IN. | CHECKED - | REVISED - |
| | PLOT DATE = 8/18/2018 | DATE - | REVISED - |

**STATE OF ILLINOIS**
**DEPARTMENT OF TRANSPORTATION**

STRUCTURE PLAN
LOCATION 1: SN 099-0239
JACKSON ST BRIDGE

SCALE: | SHEET NO. OF SHEETS | STA. | TO STA.

| F.A. RTE. | SECTION | COUNTY | TOTAL SHEETS | SHEET NO. |
|---|---|---|---|---|
| VAR | 2010-063-I | WILL | 10 | 5 |
| | | CONTRACT NO. 60L44 | | |
| FED. ROAD DIST. NO. 1 | ILLINOIS | FED. AID PROJECT | | |