FOR INFORMATION ONLY

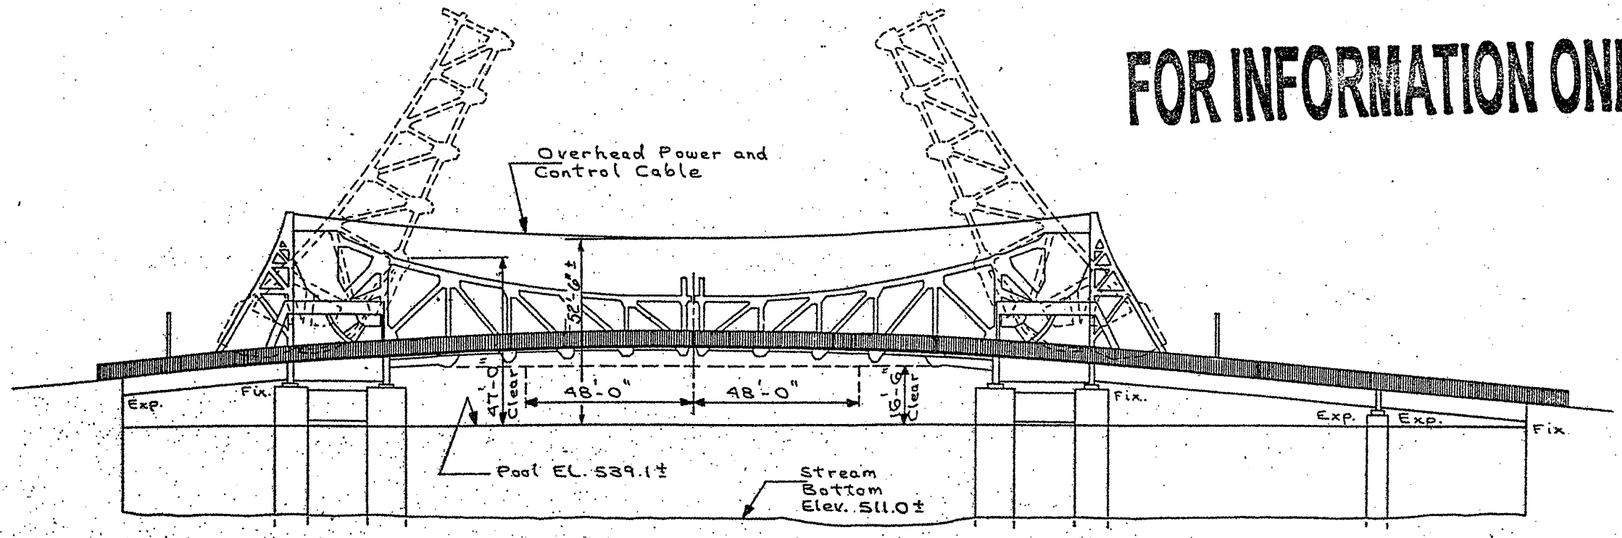

ELEVATION

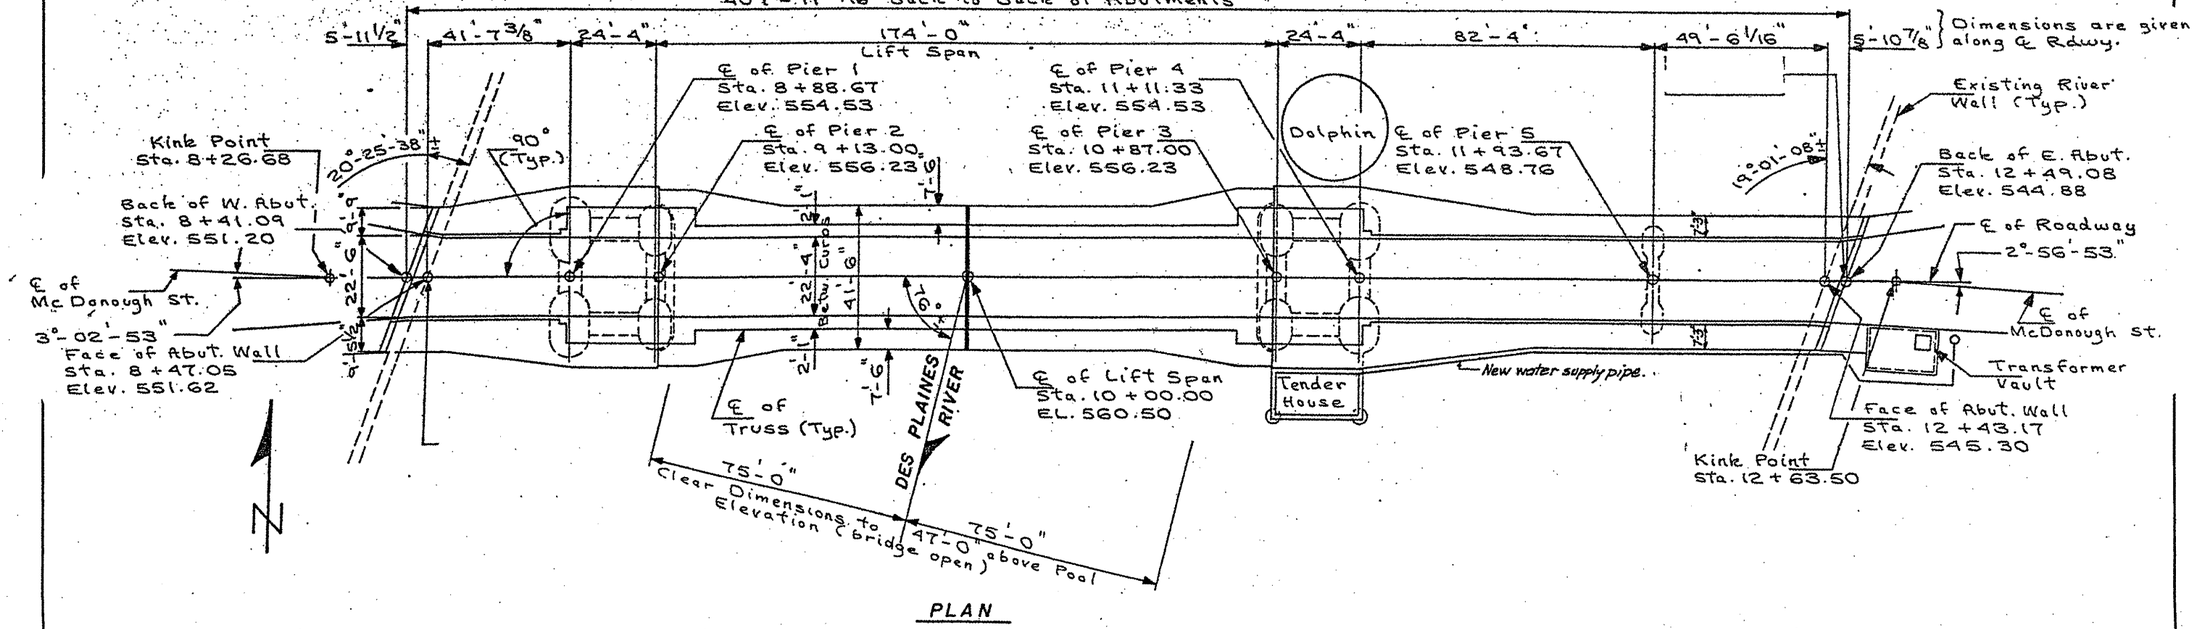

PLAN

FILE NAME = c:\pw_work\pwidot\nathanbe\d0218642\D1618818-sht-plan.dgn	USER NAME = nathanbe	DESIGNED -	REVISED -
		DRAWN -	REVISED -
	PLOT SCALE = 183.1218 ' / IN.	CHECKED -	REVISED -
	PLOT DATE = 8/18/2018	DATE -	REVISED -

STATE OF ILLINOIS
DEPARTMENT OF TRANSPORTATION

STRUCTURE PLAN
LOCATION 4: SN 099-9904
MCDONOUGH ST BRIDGE

SCALE: | SHEET NO. OF SHEETS | STA. | TO STA.

F.A. RTE.	SECTION	COUNTY	TOTAL SHEETS	SHEET NO.
VAR	2010-063-I	WILL	10	8
		CONTRACT NO.	60L44	
FED. ROAD DIST. NO. 1	ILLINOIS	FED. AID PROJECT		