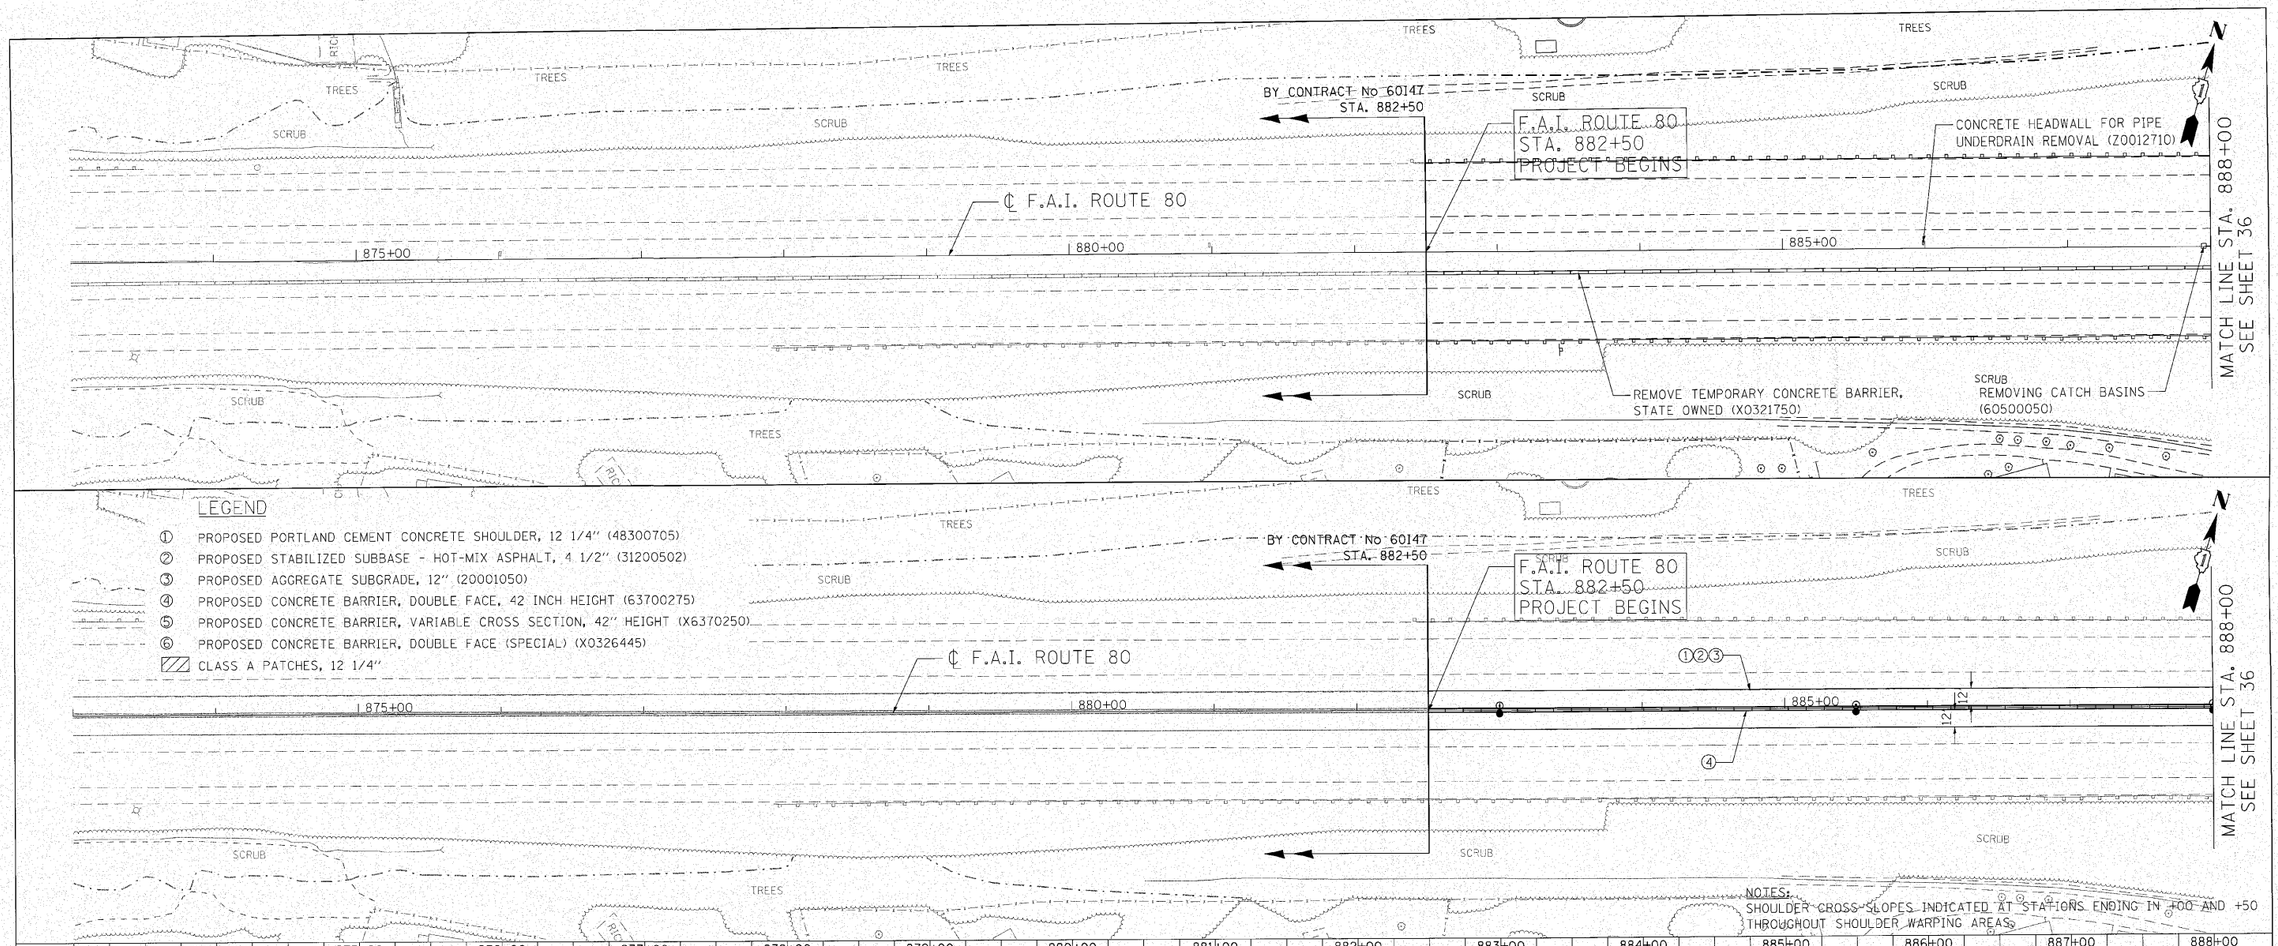

	873+00	874+00	875+00	876+00	877+00	878+00	879+00	880+00	881+00	882+00	883+00	884+00	885+00	886+00	887+00	888+00
TOP OF WALL	705.28	704.73	704.19	703.64	703.10	702.54	701.99	701.43	700.87	700.28	699.71	699.17	698.65	698.08	697.51	696.93
	696.35	695.79	695.26	694.73	694.15	693.57	693.00	692.41	691.87	691.32	690.82	690.34	689.95	689.59	689.26	
WB CWB BASE	701.77	701.23	700.69	700.14	699.60	699.04	698.49	697.93	697.37	696.78	696.19	695.67	695.15	694.58	694.01	693.43
	692.85	692.29	691.73	691.23	690.65	690.07	689.50	688.91	688.37	687.82	687.32	686.84	686.45	686.09	685.76	
EB CWB BASE	701.78	701.20	700.67	700.10	699.53	698.98	698.44	697.88	697.32	696.77	696.21	695.63	695.05	694.50	693.94	693.40
	692.85	692.27	691.76	691.19	690.63	690.03	689.48	688.91	688.34	687.80	687.31	686.84	686.42	686.04	685.71	
WB PGL	702.25	701.70	701.17	700.62	700.08	699.52	698.97	698.41	697.85	697.25	696.67	696.15	695.63	695.08	694.49	693.91
	693.33	692.77	692.21	691.71	691.13	690.54	689.98	689.39	688.85	688.30	687.80	687.32	686.93	686.57	686.24	
EB PGL	702.26	701.68	701.15	700.56	700.01	699.47	698.91	698.35	697.80	697.24	696.69	696.10	695.53	694.99	694.43	693.88
	693.33	692.75	692.24	691.68	691.11	690.51	689.97	689.39	688.82	688.26	687.79	687.32	686.90	686.52	686.21	

N:\PROJ\338413.East\Design\Proposed\Env\338413-plnprf12.dgn

ENGINEERING CONSULTANT	USER NAME = jkjellman	DESIGNED - CRC	REVISED -
Corba Group, Inc. CONSULTING ENGINEERS 5027 North Cumberland Avenue, Suite 402 Chicago, Illinois 60656 Tel: 773.775.4300 Fax 773.775.4014 Email: chicago@corba.com		DRAWN - JMK	REVISED -
	PLOT SCALE = 50.0000 ' / IN.	CHECKED - MRJ	REVISED -
	PLOT DATE = 10/28/2010	DATE - 10/27/2010	REVISED -

STATE OF ILLINOIS
DEPARTMENT OF TRANSPORTATION

F.A.I. 80 FROM US 30 TO NS RAILROAD
ROADWAY PLAN & PROFILE

SCALE: 1" = 50' | SHEET NO. OF SHEETS | STA. 882+50 TO STA. 888+00

F.A.I. RTE.	SECTION	COUNTY	TOTAL SHEETS	SHEET NO.
80	99(5&5-1) Y-1	WILL	309	35
		CONTRACT NO. 60M59		
	ILLINOIS FED. AID PROJECT			