PLAN

DATE	BY	
		SURVEYED
		PLOTTED
		ALIGMENT CHECKED
		GRADES CHECKED
		BLM. NOTED
		STRUCTURE NOTATNS CHKD

NOTE BOOK NO. ____

PROFILE

DATE	BY	
		SURVEYED
		PLOTTED
		GRADES CHECKED
		BLM. NOTED
		STRUCTURE NOTATNS CHKD

NOTE BOOK NO. ____

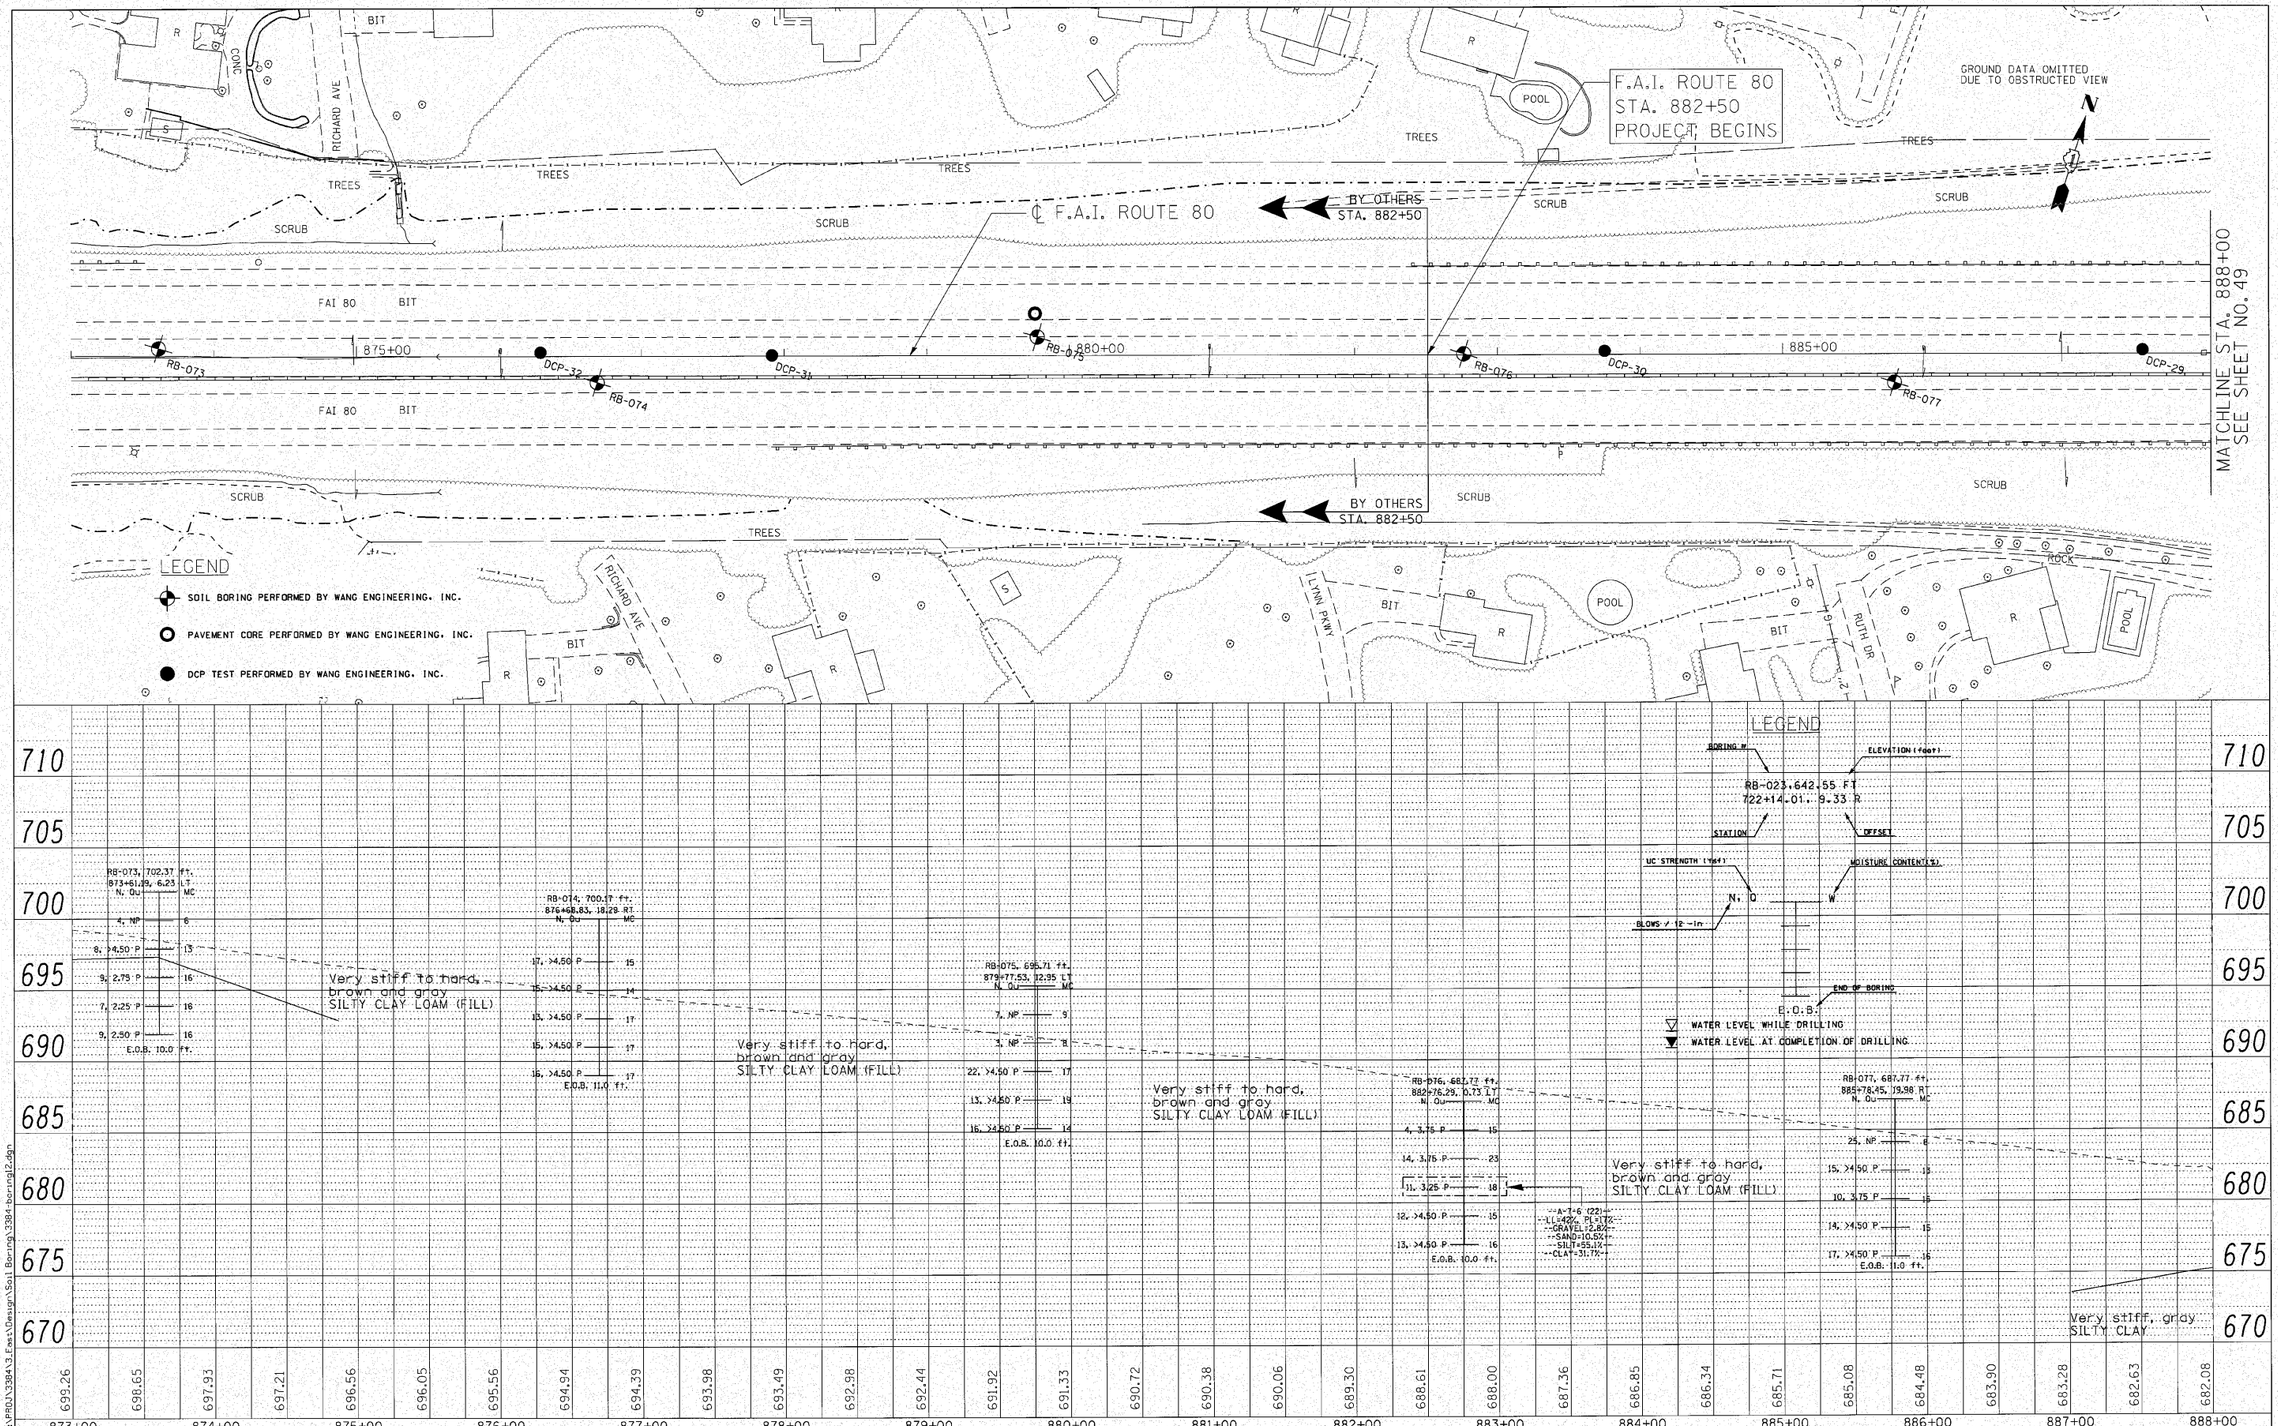

N:\PROJ\3384\3_Fees\Design\Soil Boring\3384-boring2.dgn

ENGINEERING CONSULTANT

Clorba Group, Inc.
CONSULTING ENGINEERS
8507 North Cumberland Avenue, Suite 402
Chicago, IL 60656
Tel: 773.775.4014 Fax: 773.775.4014
Email: chicago@clorba.com

USER NAME = mthomas	DESIGNED - CRC	REVISED -	
	DRAWN - JMK	REVISED -	
PLOT SCALE = 50.0000 ' / IN.	CHECKED - MRJ	REVISED -	
PLOT DATE = 10/28/2010	DATE - 10/27/2010	REVISED -	

STATE OF ILLINOIS
DEPARTMENT OF TRANSPORTATION

F.A.I. 80 FROM US 30 TO US 45
SOIL BORING LOCATION PLANS AND SOIL PROFILES

SCALE: 1" = 50' | SHEET NO. OF SHEETS | STA. 882+50 TO STA. 888+00

F.A.I. RTE.	SECTION	COUNTY	TOTAL SHEETS	SHEET NO.
80	99(5&5-1) Y-1	WILL	309	48
	CONTRACT NO. 60M59			
	ILLINOIS FED. AID PROJECT			