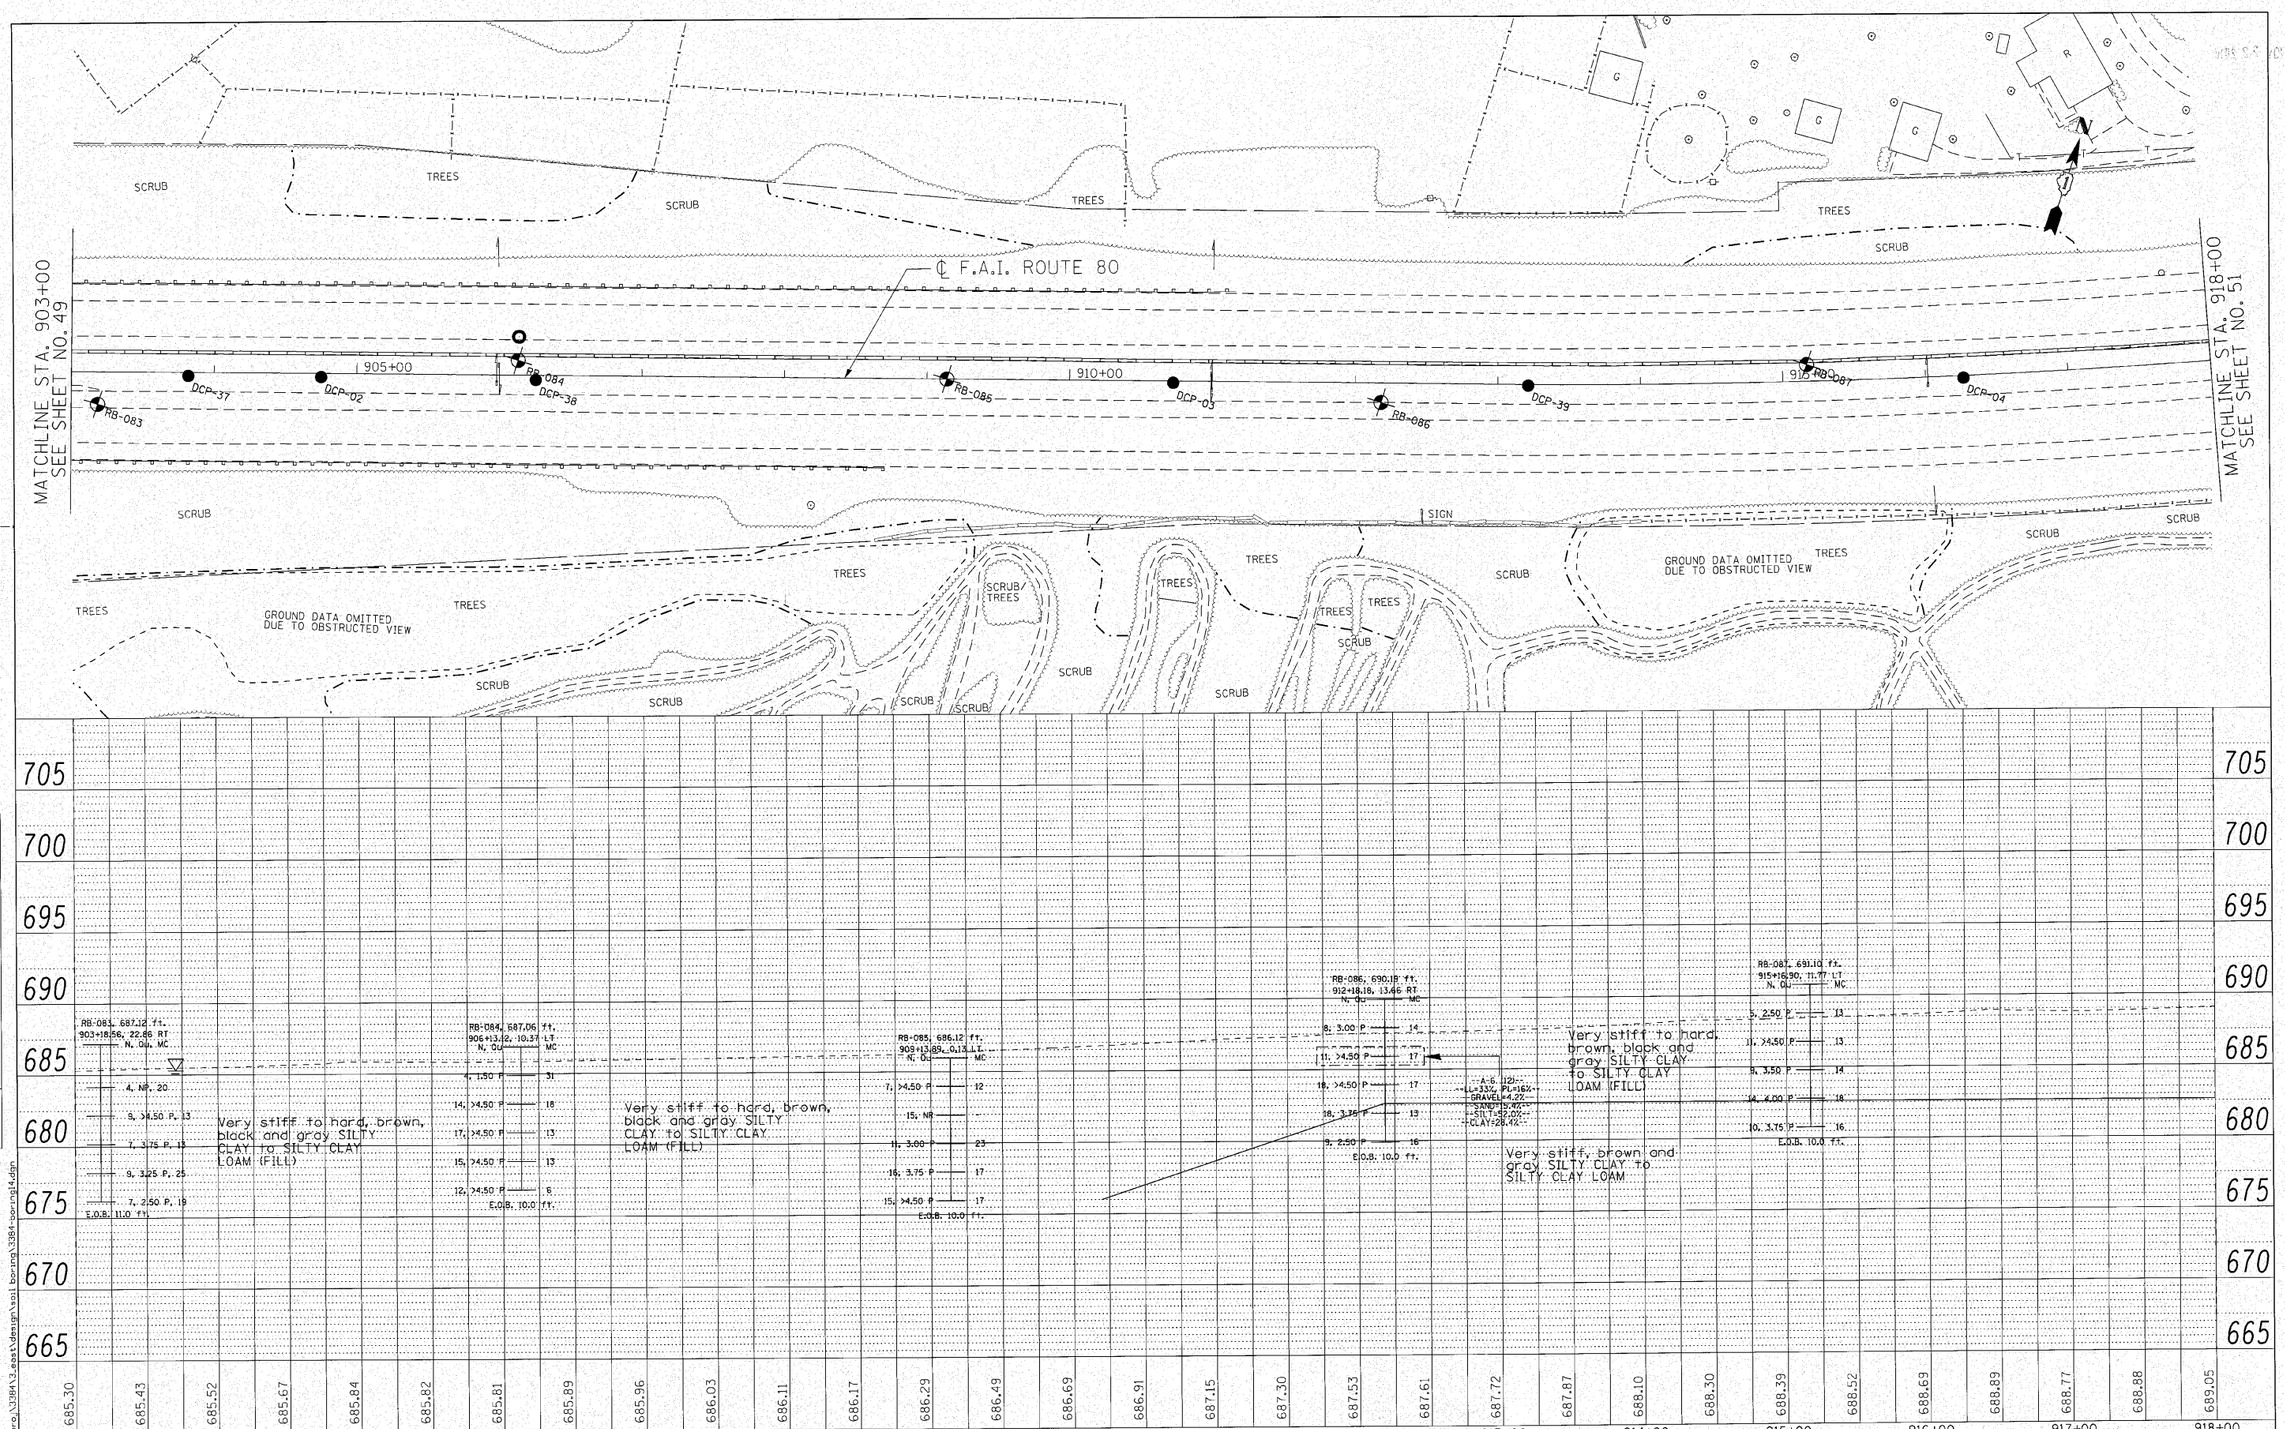

PLAN — SURVEYED / PLOTTED / ALIGNMENT CHECKED / GRADES CHECKED / ELEV. NOTED / STRUCTURE DETAILS CHKD / NOTE BOOK / NO. / DATE / BY

PROFILE — SURVEYED / PLOTTED / GRADES CHECKED / ELEV. NOTED / STRUCTURE DETAILS CHKD / NOTE BOOK / NO. / DATE / BY

n:\proj\30841\3_east\design\soil boring\3084-boring14.dgn

ENGINEERING CONSULTANT

Ciorba Group, Inc.
CONSULTING ENGINEERS
5007 North Cumberland Avenue, Suite 402
Chicago, Illinois 60656
Tel: 773.775.4009 Fax: 773.775.4014
Email: chicago@ciorba.com

USER NAME = mthomas	DESIGNED - CRC	REVISED -
	DRAWN - JMK	REVISED -
PLOT SCALE = 50.0000 ' / IN.	CHECKED - MRJ	REVISED -
PLOT DATE = 10/28/2010	DATE - 10/27/2010	REVISED -

STATE OF ILLINOIS
DEPARTMENT OF TRANSPORTATION

F.A.I. 80 FROM US 30 TO US 45
SOIL BORING LOCATION PLANS AND SOIL PROFILES

SCALE: 1" = 50' | SHEET NO. OF SHEETS | STA. 903+00 TO STA. 918+00

F.A.I. RTE.	SECTION	COUNTY	TOTAL SHEETS	SHEET NO.
80	99(5&5-1) Y-1	WILL	309	50
		CONTRACT NO. 60M59		
	ILLINOIS FED. AID PROJECT			