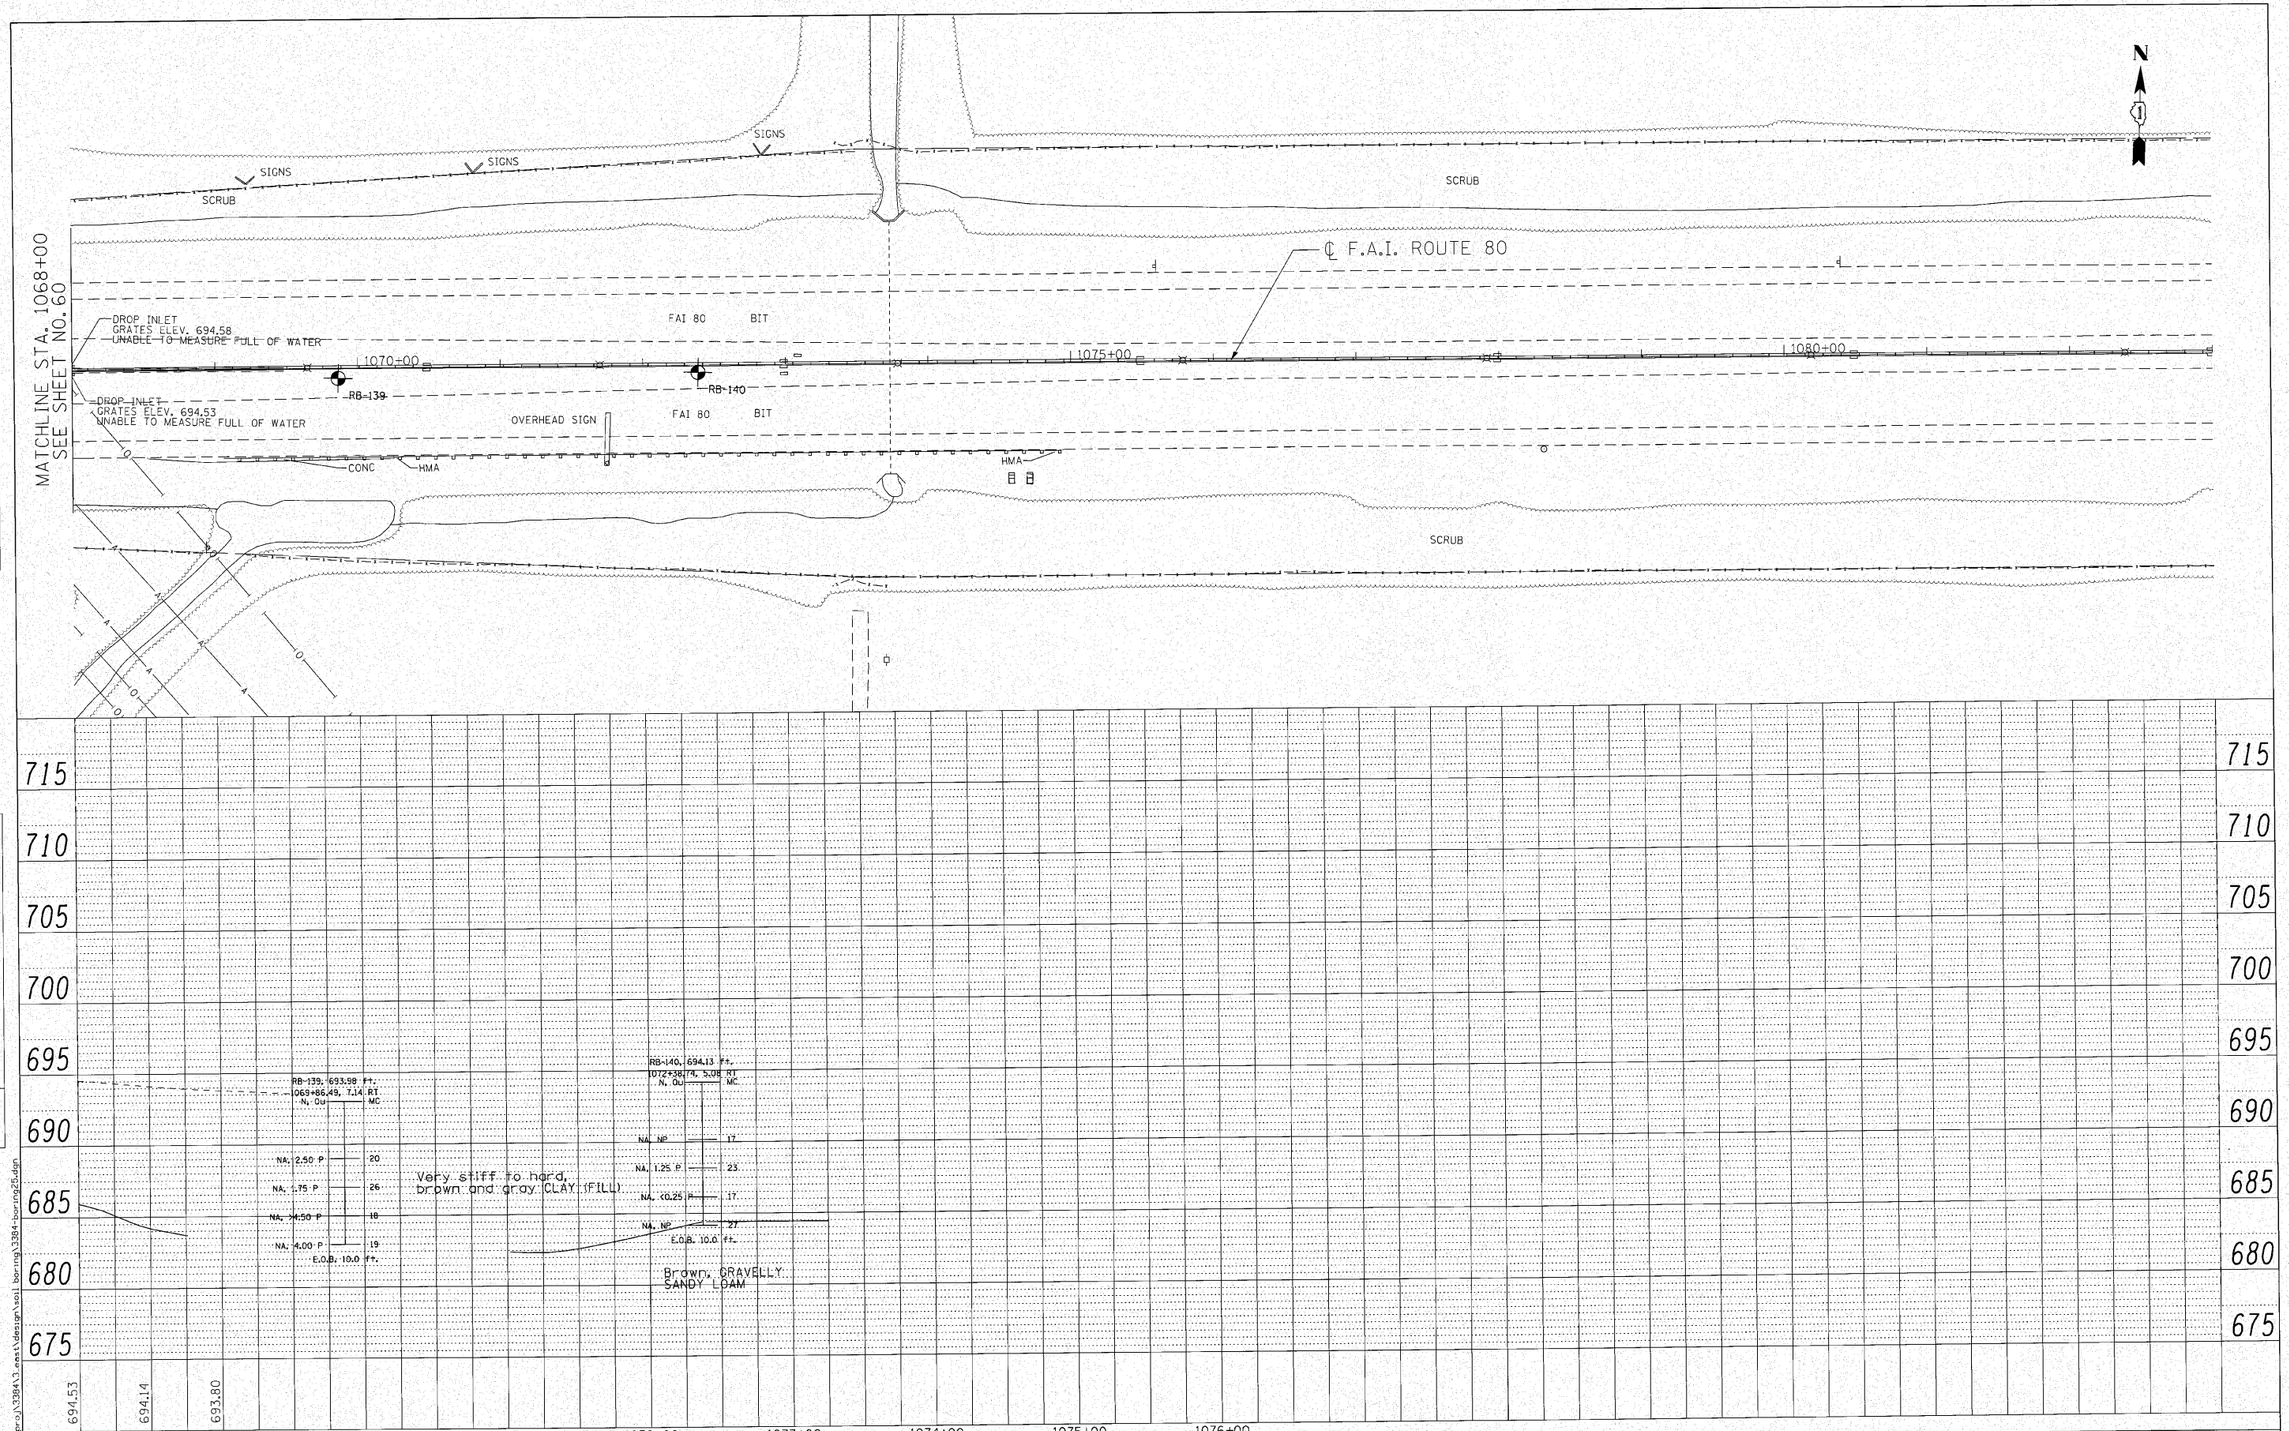

ENGINEERING CONSULTANT
Ciorba Group, Inc.
CONSULTING ENGINEERS
6007 North Cumberland Avenue, Suite 402
Chicago, Illinois 60656
Tel. 773.775.4200 Fax 773.775.4014
Email chicago@ciorba.com

USER NAME = mthomas	DESIGNED - CRC	REVISED -	
	DRAWN - JMK	REVISED -	
PLOT SCALE = 50.0000 ' / IN.	CHECKED - MRJ	REVISED -	
PLOT DATE = 10/28/2010	DATE - 10/27/2010	REVISED -	

STATE OF ILLINOIS
DEPARTMENT OF TRANSPORTATION

F.A.I. 80 FROM US 30 TO US 45
SOIL BORING LOCATION PLANS AND SOIL PROFILES

SCALE: 1" = 50' | SHEET NO. OF SHEETS | STA. 1068+00 TO STA. 1083+00

F.A.I. RTE.	SECTION	COUNTY	TOTAL SHEETS	SHEET NO.
80	99(5&5-1) Y-1	WILL	309	61
		CONTRACT NO. 60M59		
	ILLINOIS	FED. AID PROJECT		

I:\proj\3384\3\east\design\soil boring\3384-boring25.dgn