SIGN DETAIL

1:75

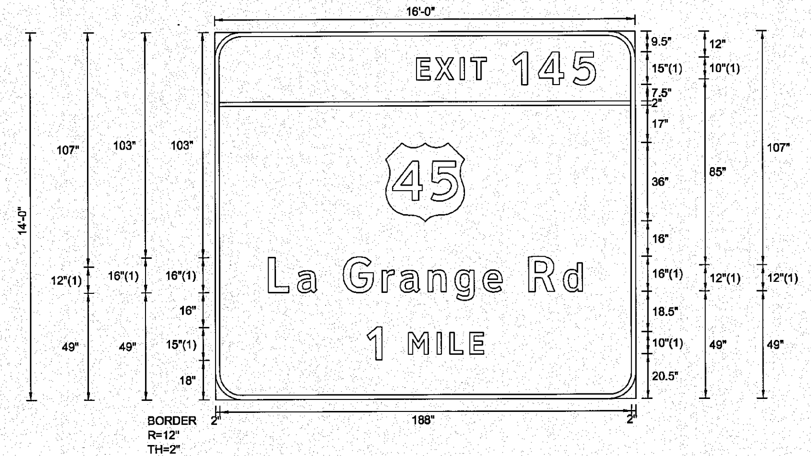

FONT:
(1) ClearviewHwy-5-W

Panel Style: Guide Sign.ssi
M.U.T.C.D.: 2009 Edition

Panel Style: Guide Sign.ssi
Dimensions are in inches.tenths

SIGN NUMBER	EB–OHC–27; STA. 1048 + 15
WIDTH x HGHT.	16'–0" x 14'–0"
BORDER WIDTH	2"
CORNER RADIUS	12"
MOUNTING	Overhead
BACKGROUND	TYPE: Reflective
	COLOR: Green
LEGEND/BORDER	TYPE: Reflective
	COLOR: White / White

SYMBOL	ROT	X	Y	WID	HT
M1_4	0	78	81	36	36

Letter locations are panel edge to lower left corner

LETTER POSITIONS (X)

										LENGTH	SERIES/SIZE
E	X	I	T	1	4	5					ClearviewHwy–5–W
92.1	100.7	112.1	117	136.2	147.7	163.7				81.9	10,15
L	a	G	r	a	n	g	e	R	d		ClearviewHwy–5–W
24.3	37.6	58.5	76.3	84.5	97.2	109.6	122.4	143.2	159.1	143.5	16,12/9.8
1	M	I	L	E							ClearviewHwy–5–W
69.4	88.1	101.3	107.2	116.2						53.2	15,10

FILE NAME =	DESIGNED - ST	REVISED -
N:\PROJ\3384\3_East\Design\Striping_Signing\3384-signing-detailsheets.dgn	DRAWN - ST	REVISED -
USER NAME = jkjellman	CHECKED - FML	REVISED -
PLOT DATE = 12/6/2010	DATE - 10/2010	REVISED -

LIN ENGINEERING, LTD.
Consulting Engineers
Chatham, Illinois Westmont, Illinois

STATE OF ILLINOIS
DEPARTMENT OF TRANSPORTATION

SIGNING DETAILS

SCALE: N.T.S. | SHEET NO. __ OF __ SHEETS | STA. _________ TO STA. _________

F.A. RTE.	SECTION	COUNTY	TOTAL SHEETS	SHEET NO.
80	99(5&5-1) Y-1	WILL	309	135

CONTRACT NO. 60M59

FED. ROAD DIST. NO. _ ILLINOIS FED. AID PROJECT