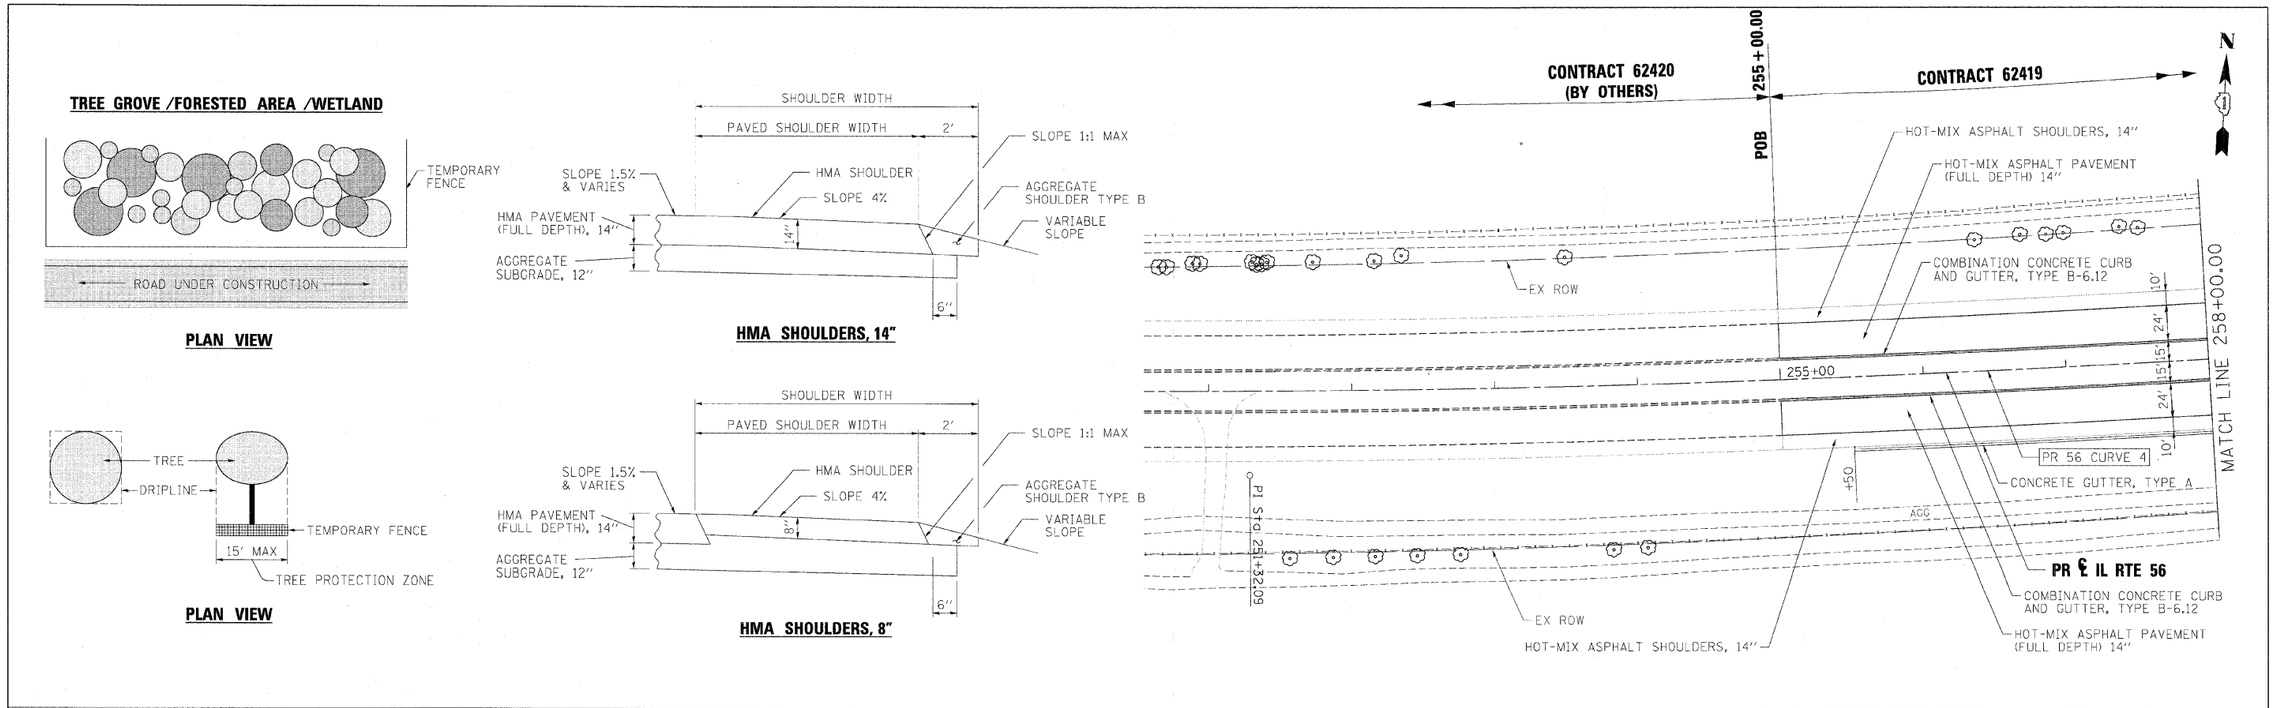

FILE NAME = ...\D162419-sht-plnprf01.dgn	DESIGNED - JMM	REVISED -	
	DRAWN - TMB	REVISED -	
USER NAME = tblank	CHECKED - RMT	REVISED -	
PLOT DATE = 12/7/2010	DATE - 12/6/10	REVISED -	

benesch

STATE OF ILLINOIS
DEPARTMENT OF TRANSPORTATION

ROADWAY PLAN AND PROFILE
IL RTE 56

SCALE: 1"=50' | SHEET NO. 1 OF 19 SHEETS | STA. POB TO STA. 258+00

F.A.P RTE.	SECTION	COUNTY	TOTAL SHEETS	SHEET NO.
365	(57 & 58)WRS-2	DUPAGE	681	74

CONTRACT NO. 62419

ILLINOIS FED. AID PROJECT