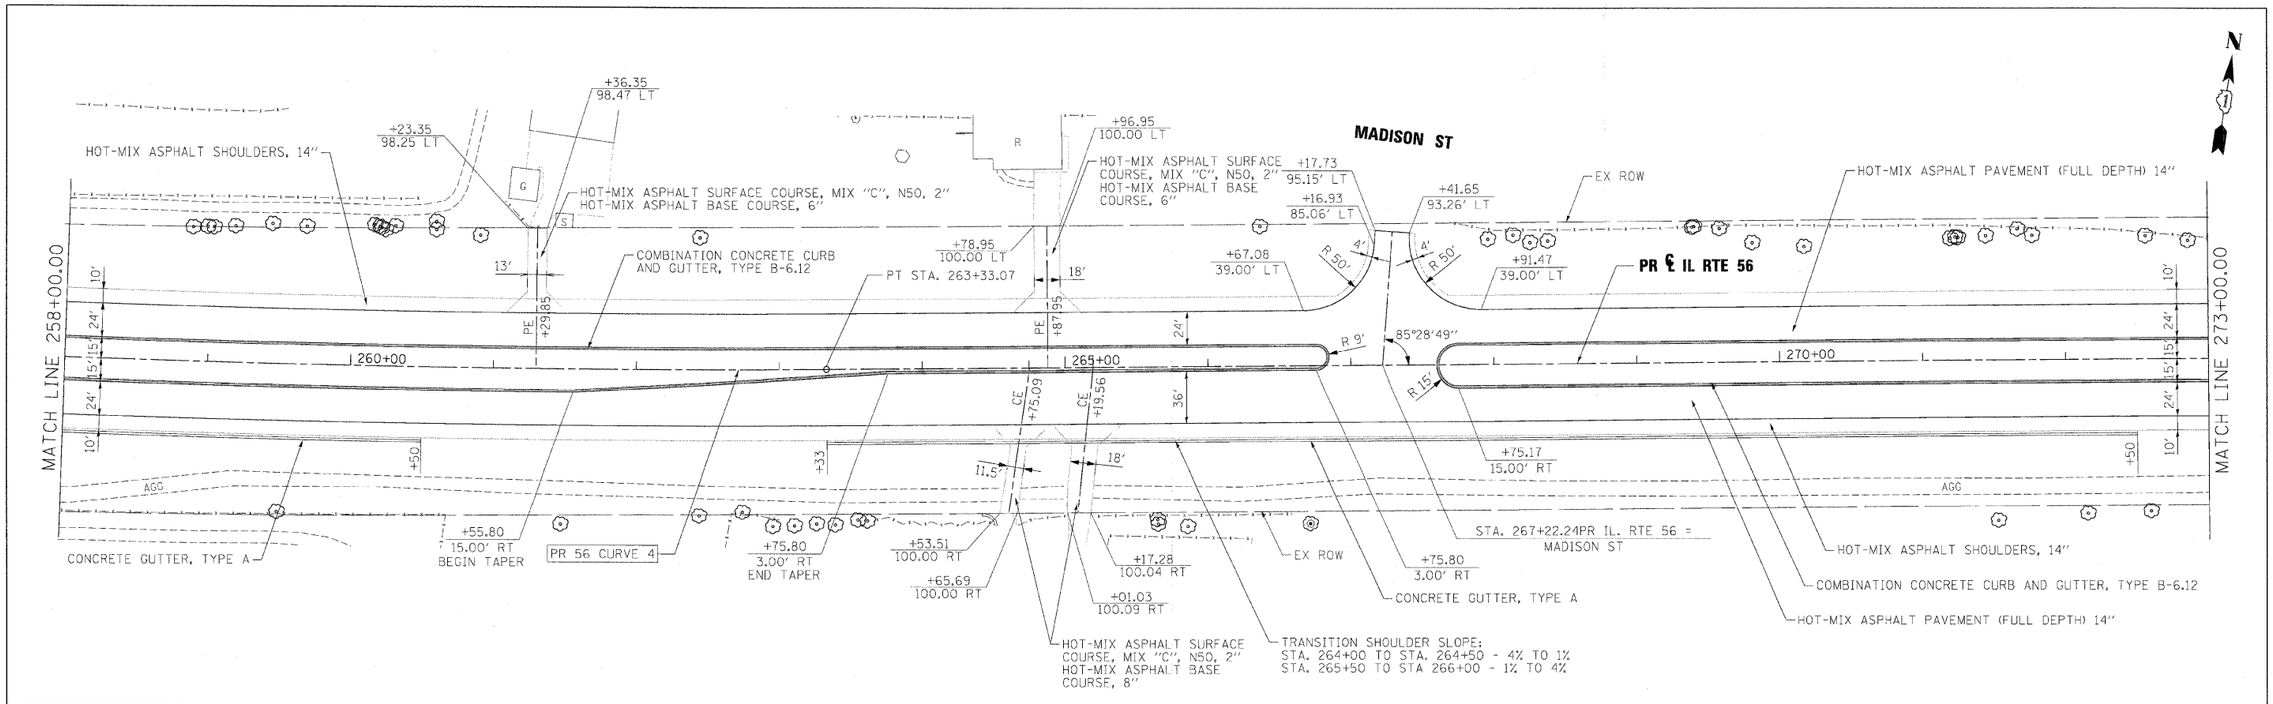

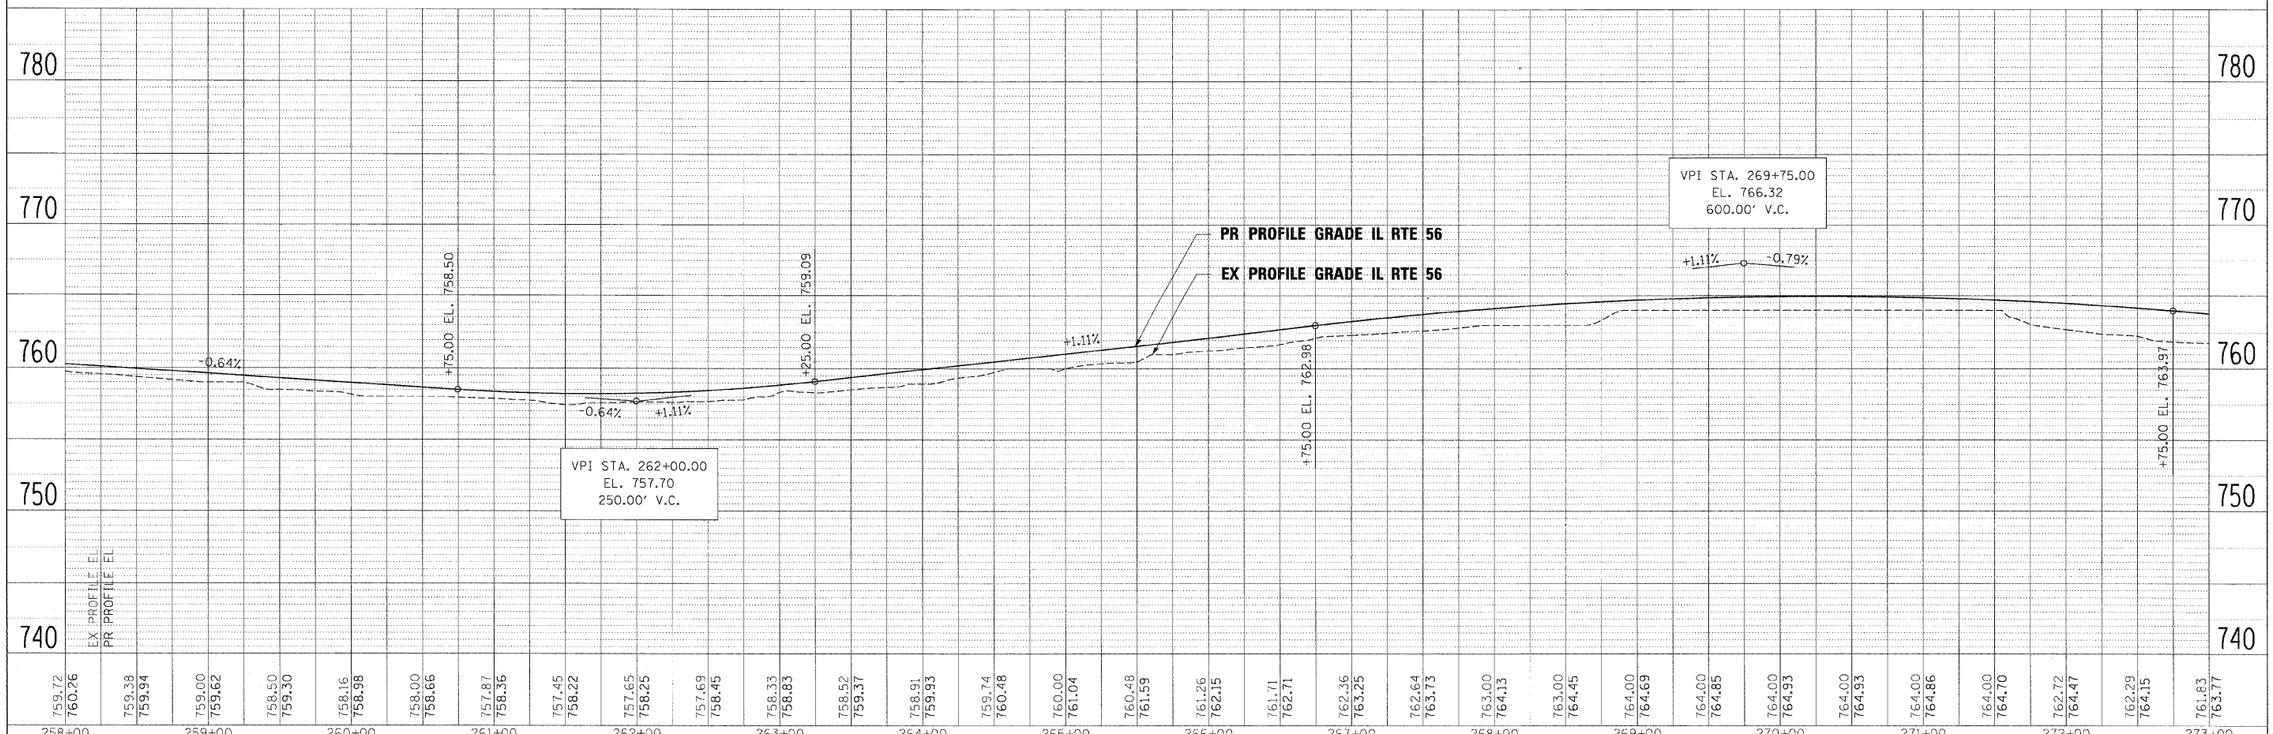

PLAN — SURVEYED / DRAWN / ALIGNMENT CHECKED / P.I. CHECKED / P.O.D. FILL NAME / NOTE BOOK / NO. / BY / DATE

PROFILE — SURVEYED / DRAWN / GRADES CHECKED / R.M. NOTED / INTERVENE NOTATING CHKD / NOTE BOOK / NO. / BY / DATE

FILE NAME = ...\D162419-sht-plnprf02.dgn	DESIGNED - JMM	REVISED -
USER NAME = tblank	DRAWN - TMB	REVISED -
PLOT DATE = 12/7/2010	CHECKED - RMT	REVISED -
	DATE - 12/6/10	REVISED -

benesch

STATE OF ILLINOIS
DEPARTMENT OF TRANSPORTATION

ROADWAY PLAN AND PROFILE
IL RTE 56

SCALE: 1"=50' | SHEET NO. 2 OF 19 SHEETS | STA. 258+00 TO STA. 273+00

F.A.P RTE.	SECTION	COUNTY	TOTAL SHEETS	SHEET NO.
365	(57 & 58)WRS-2	DUPAGE	681	75
		CONTRACT NO. 62419		
		ILLINOIS FED. AID PROJECT		