NOTE:
SEE IL RTE 56
PLAN / PROFILE

NOTE:
SEE INTERSECTION DETAILS

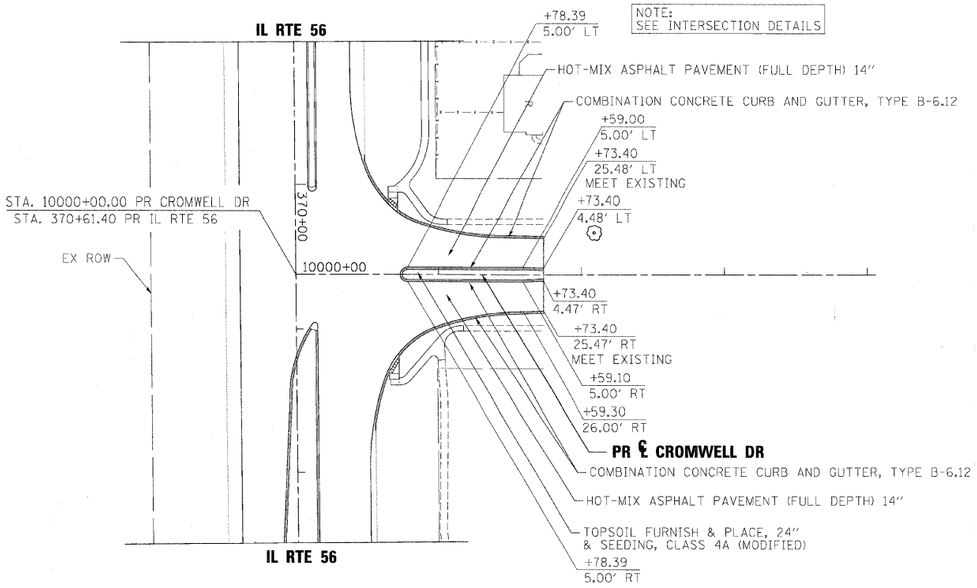

PLAN
SURVEYED BY
PLOTTED BY
NOTE BOOK ALIGNMENT CHECKED
NO. PLOT BY PLAN CHECKED
CADD FILE NAME
DATE BY

PROFILE
SURVEYED BY
PLOTTED BY
NOTE BOOK GRADES CHECKED
NO. ELEV. NOTED
STRUCTURE NOTATING CHKD
DATE BY

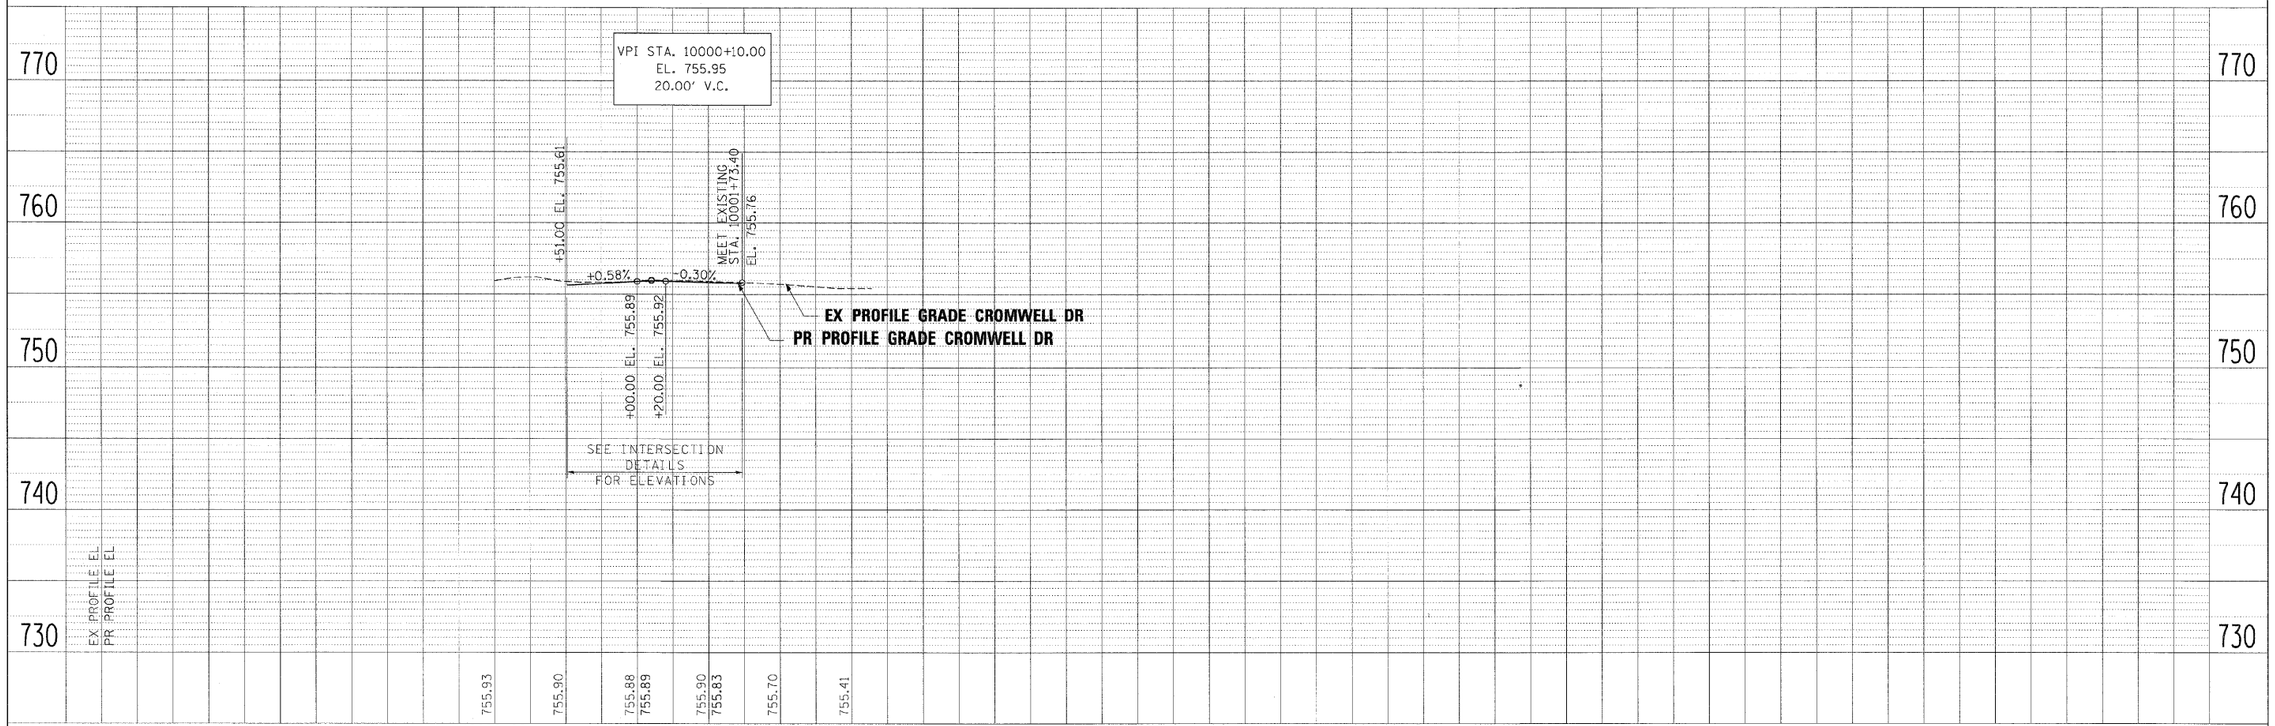

FILE NAME = ...\C162419-sht-plnprf16.dgn	DESIGNED - JMM	REVISED -	benesch
USER NAME = tblank	DRAWN - TMB	REVISED -	
PLOT DATE = 12/7/2010	CHECKED - RMT	REVISED -	
	DATE - 12/6/10	REVISED -	

STATE OF ILLINOIS
DEPARTMENT OF TRANSPORTATION

ROADWAY PLAN AND PROFILE
CROMWELL DR

SCALE: 1"=50' | SHEET NO.16 OF 19 SHEETS | STA. 0000+00 TO STA. POE

F.A.P RTE.	SECTION	COUNTY	TOTAL SHEETS	SHEET NO.
365	(57 & 58)WRS-2	DUPAGE	681	89
		CONTRACT NO. 62419		
		ILLINOIS FED. AID PROJECT		