PLAN | SURVEYED | DRAWN | ALIGNMENT CHECKED | GRADES CHECKED | P.I.N. NO.(S) PLAT FILE NAME | NOTE BOOK | NO. | BY | DATE

PROFILE | SURVEYED | DRAWN | GRADES CHECKED | R.L.M. NO.(S) | STRUCTURE NO.(S) KANE CHKD

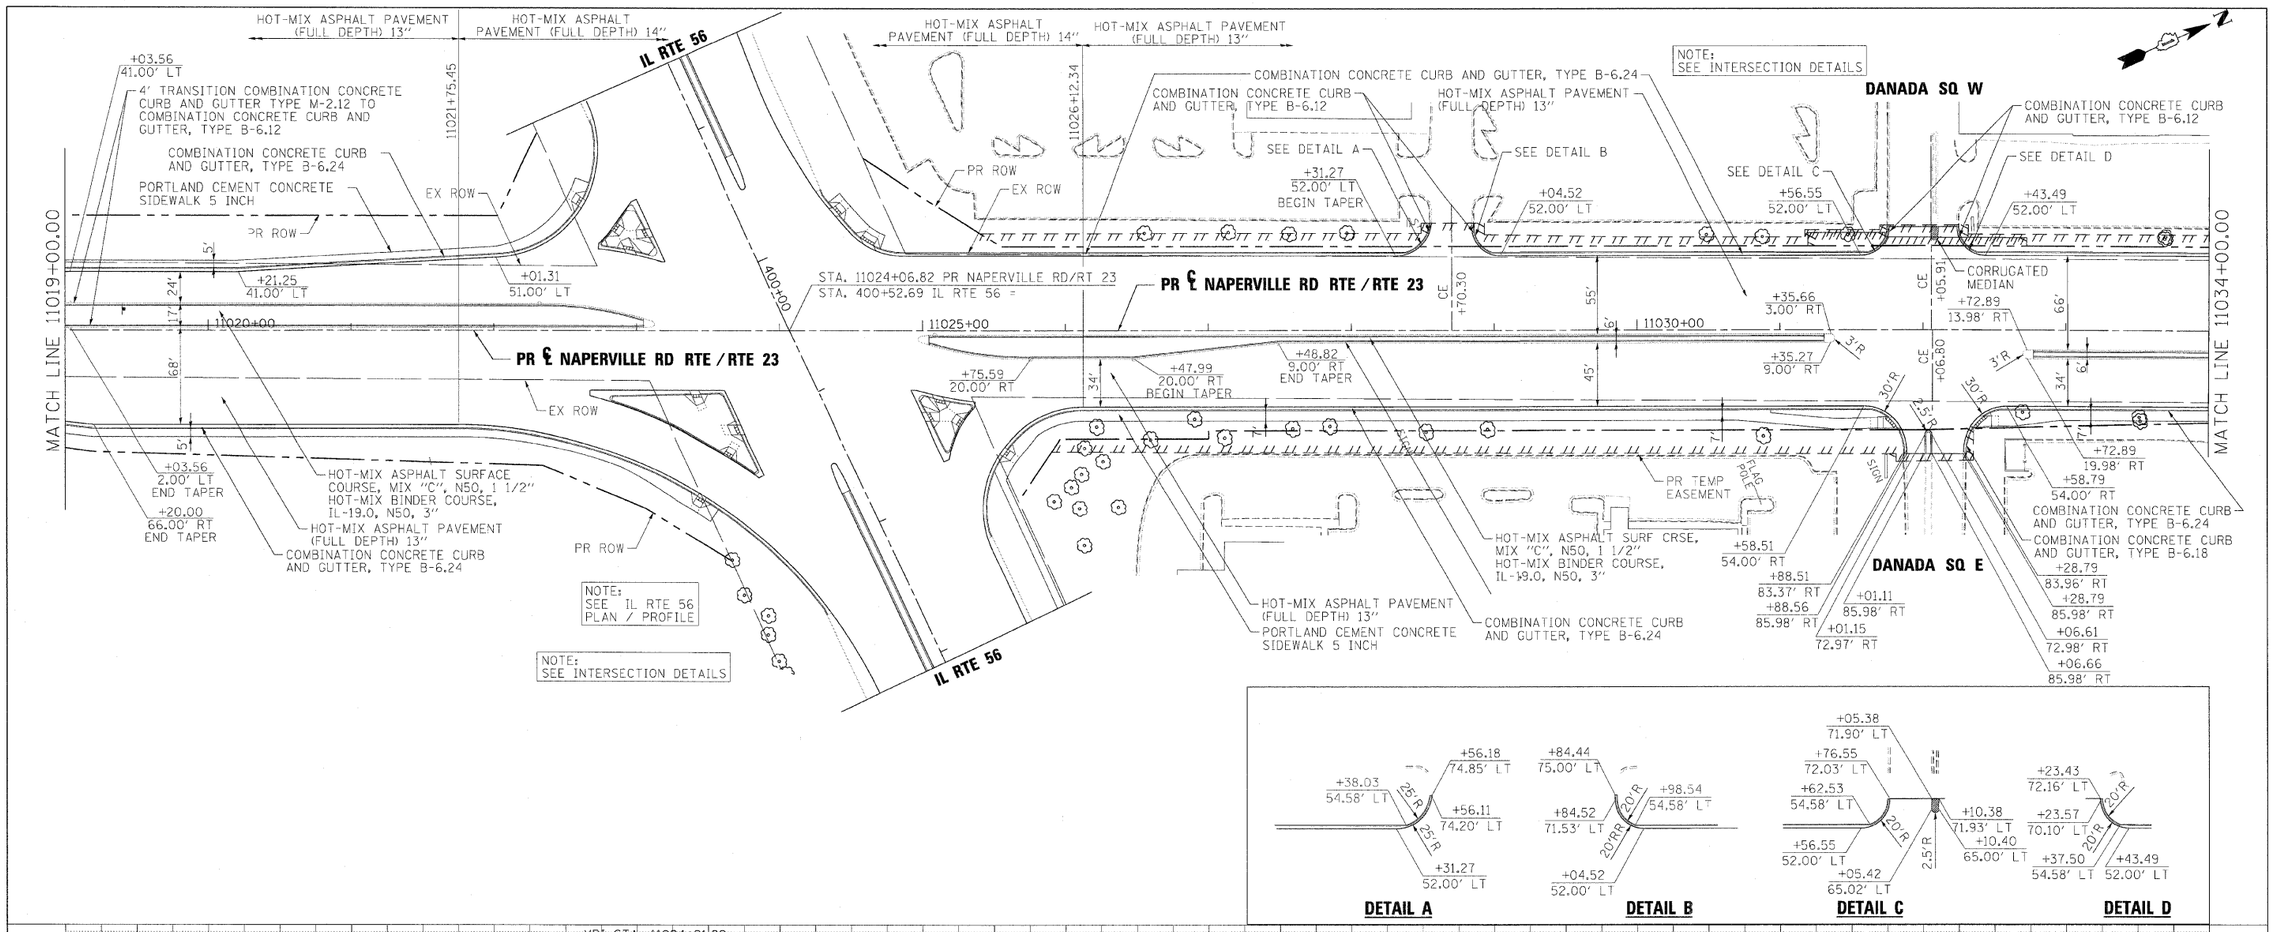

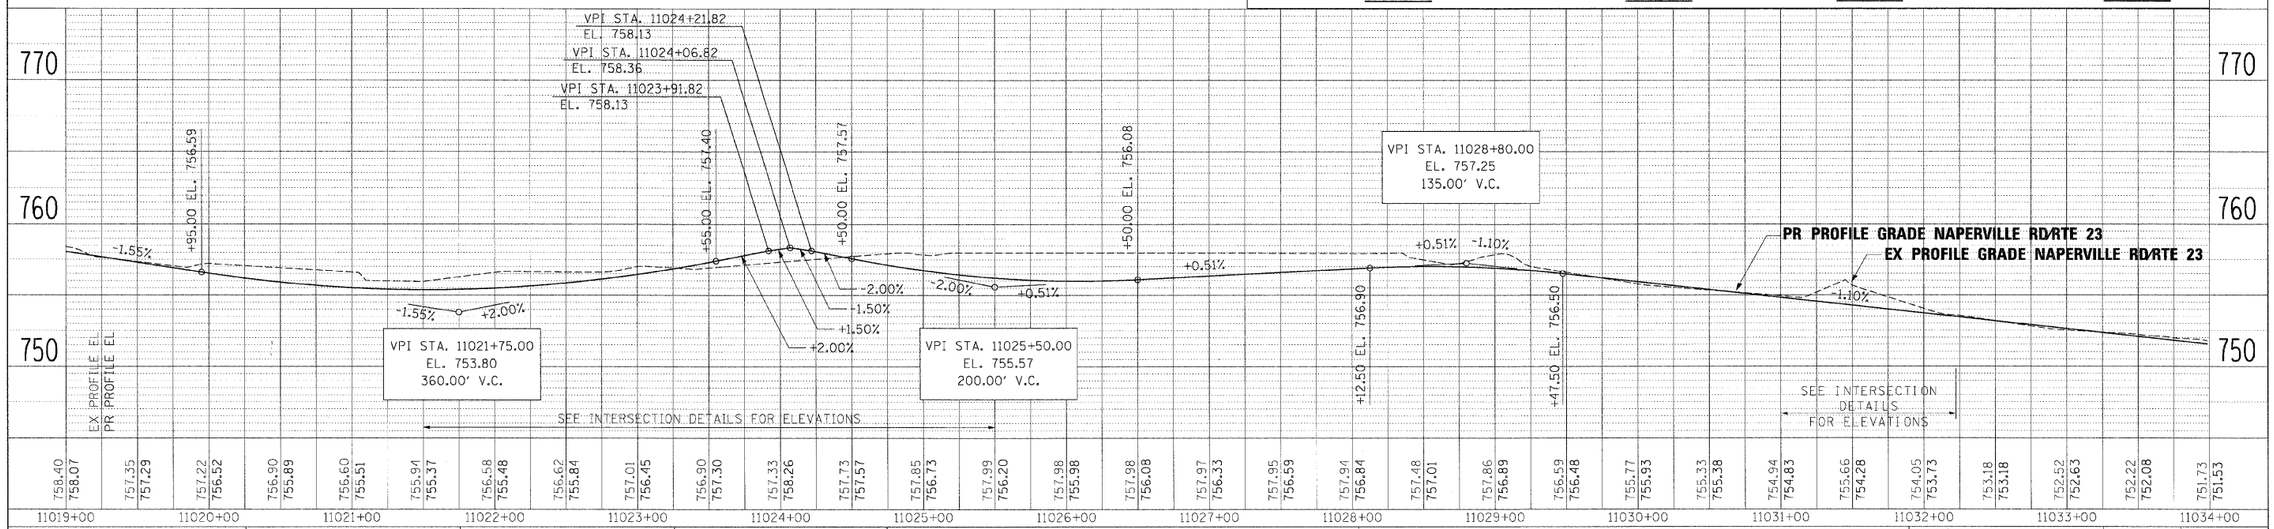

FILE NAME = ...\D162419-sht-plnprf16.dgn	DESIGNED - JMM	REVISED -	benesch
USER NAME = tblank	DRAWN - TMB	REVISED -	STATE OF ILLINOIS DEPARTMENT OF TRANSPORTATION
PLOT DATE = 12/7/2010	CHECKED - RMT	REVISED -	ROADWAY PLAN AND PROFILE NAPERVILLE RD
	DATE - 12/6/10	REVISED -	SCALE: 1"=50' | SHEET NO.18 OF 19 SHEETS | STA. 1019+00 TO STA. 1034+00

F.A.P RTE.	SECTION	COUNTY	TOTAL SHEETS	SHEET NO.
365	(57 & 58)WRS-2	DUPAGE	681	91
		CONTRACT NO. 62419		
		ILLINOIS FED. AID PROJECT		