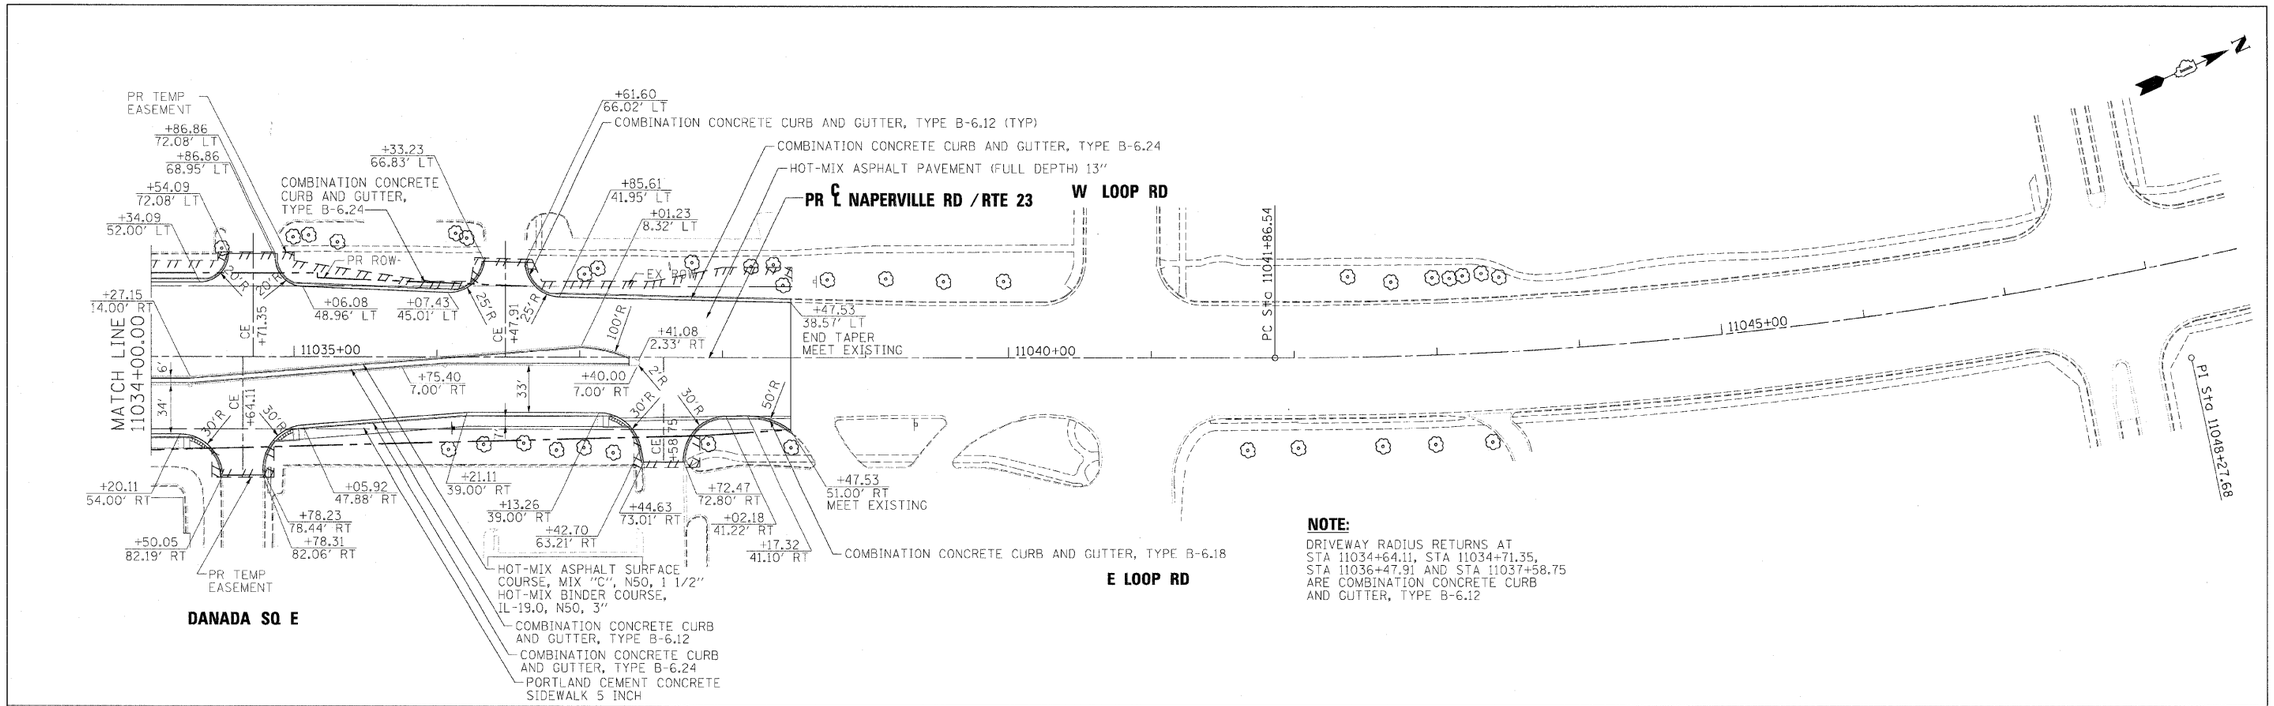

NOTE:
DRIVEWAY RADIUS RETURNS AT STA 11034+64.11, STA 11034+71.35, STA 11036+47.91 AND STA 11037+58.75 ARE COMBINATION CONCRETE CURB AND GUTTER, TYPE B-6.12

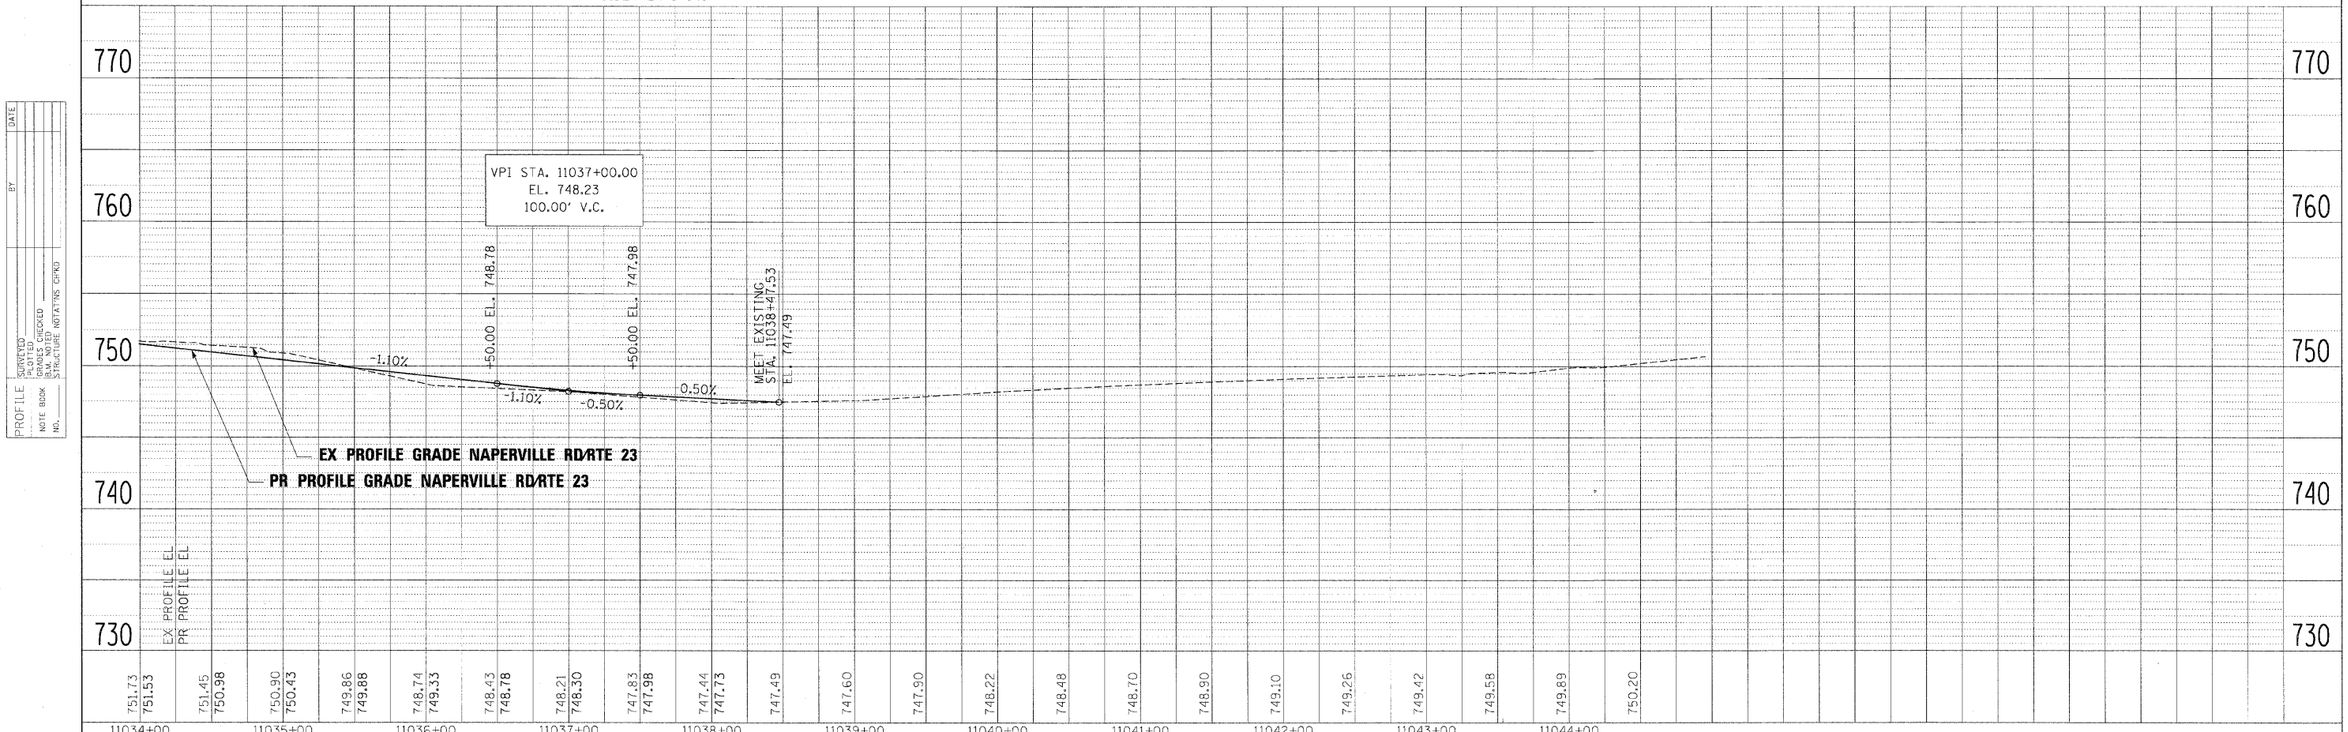

FILE NAME = ...\D162419-sht-plnprf19.dgn	DESIGNED - JMM	REVISED -	benesch
USER NAME = tblank	DRAWN - TMB	REVISED -	STATE OF ILLINOIS DEPARTMENT OF TRANSPORTATION
PLOT DATE = 12/7/2010	CHECKED - RMT	REVISED -	
	DATE - 12/6/10	REVISED -	

ROADWAY PLAN AND PROFILE
NAPERVILLE RD

SCALE: 1"=50' | SHEET NO.19 OF 19 SHEETS | STA. 1034+00 TO STA. POE

F.A.P RTE.	SECTION	COUNTY	TOTAL SHEETS	SHEET NO.
365	(57 & 58)WRS-2	DUPAGE	681	92

CONTRACT NO. 62419

ILLINOIS FED. AID PROJECT