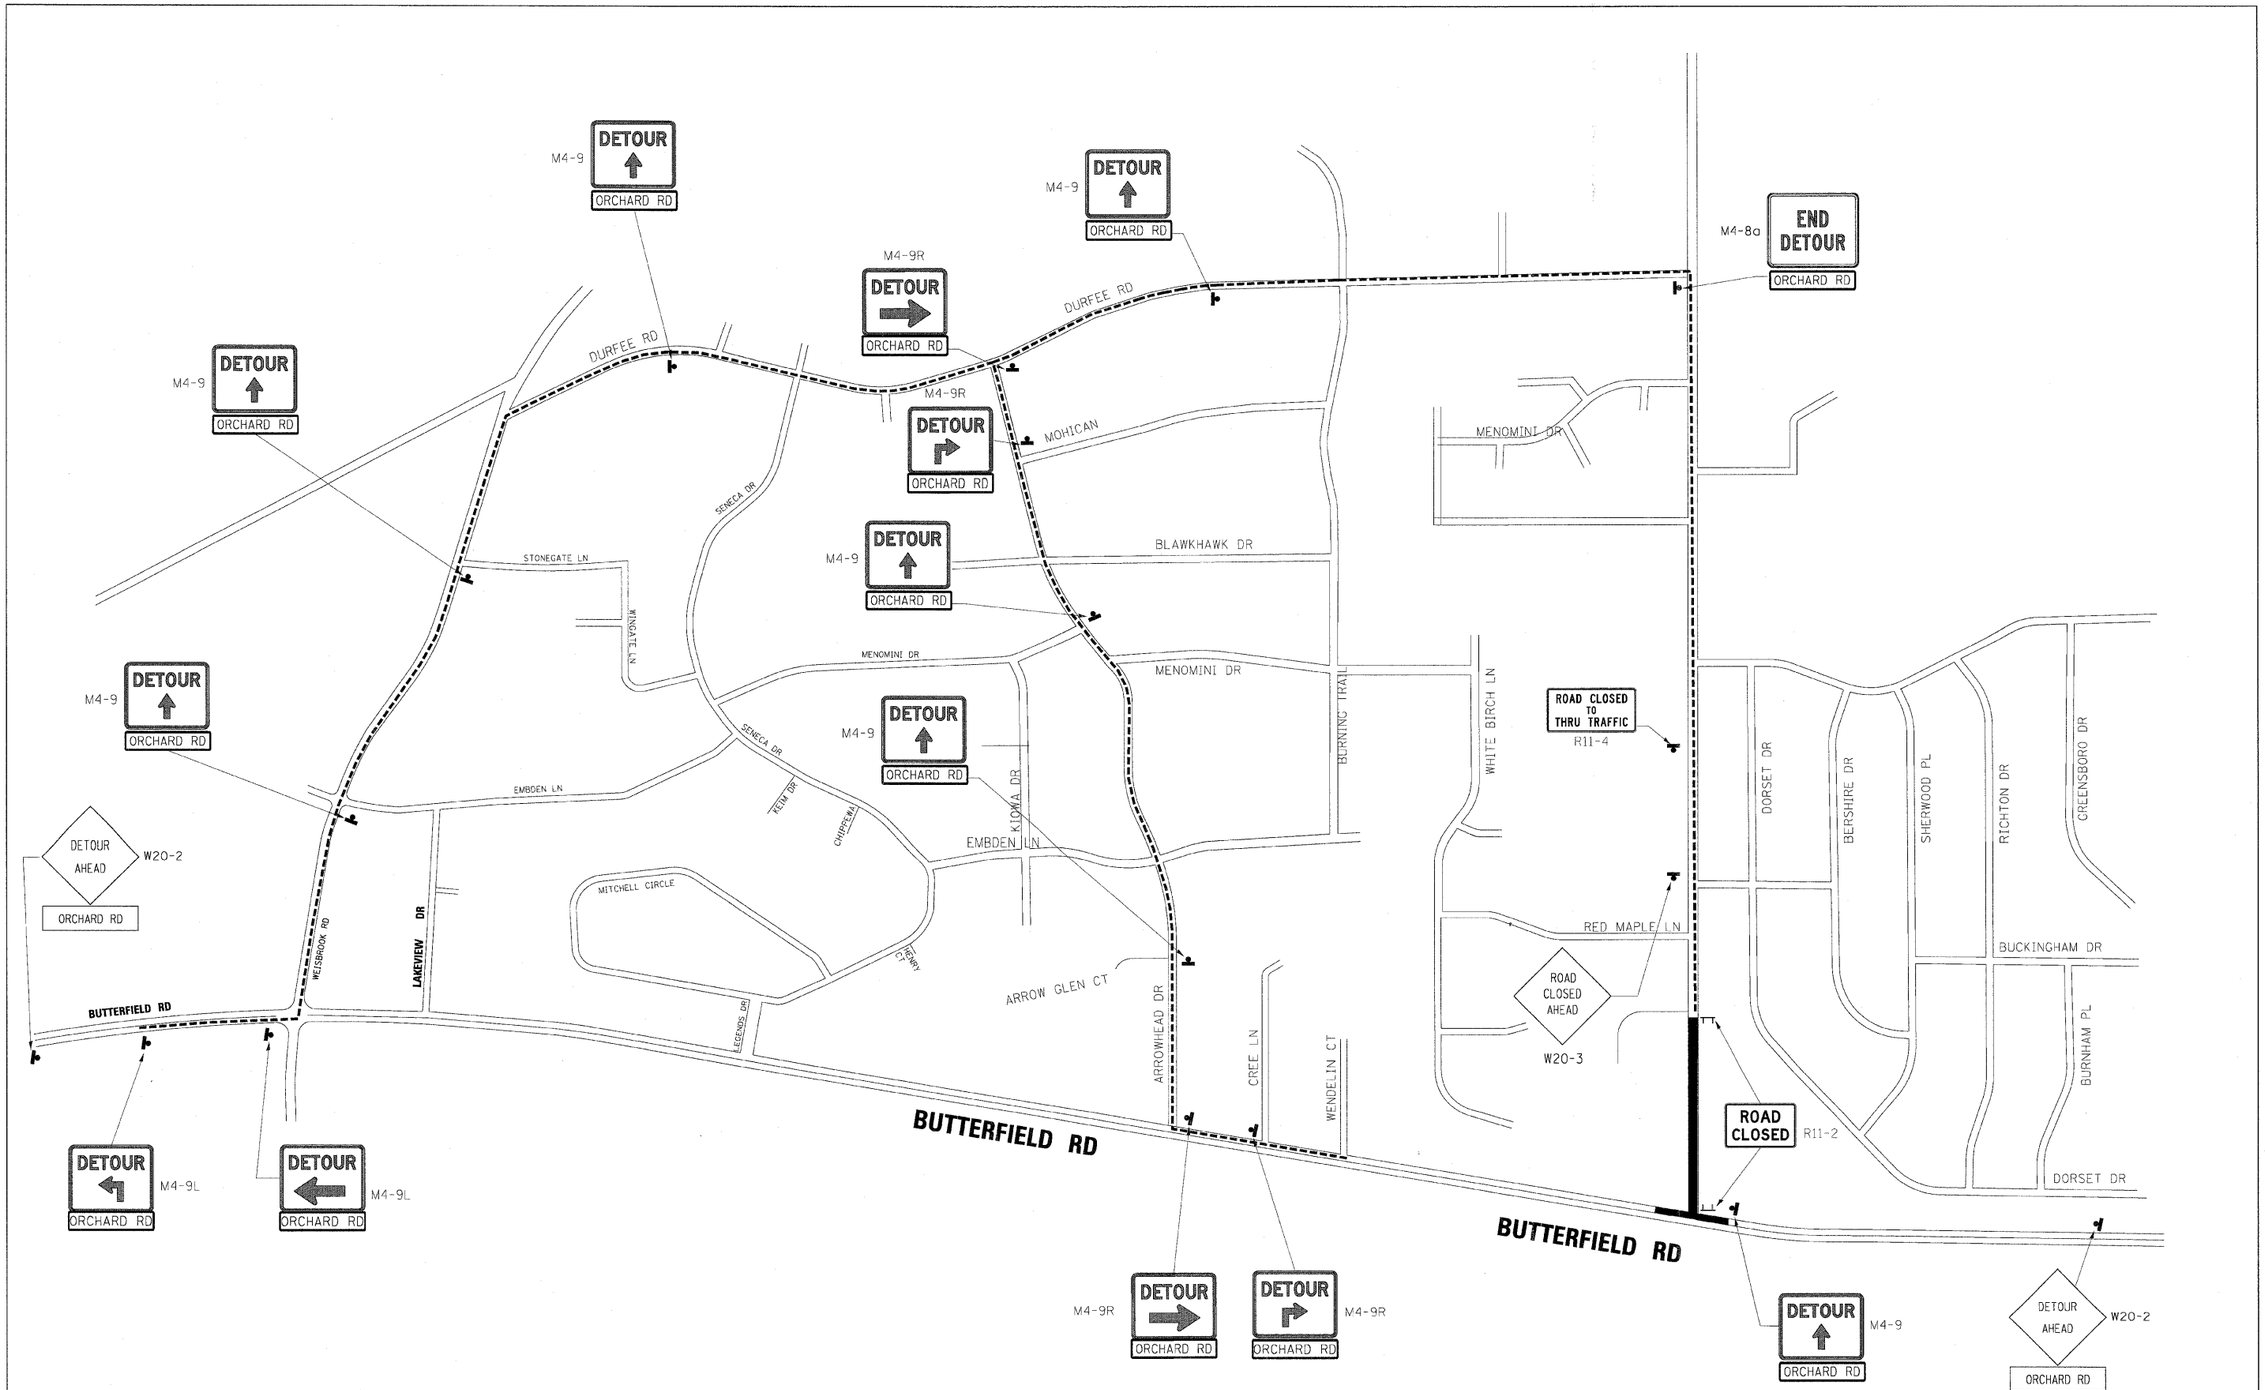

FILE NAME = ...\D162419-Detour-Plan-Orchard-Rd.dgn	DESIGNED - AAA	REVISED -	benesch	STATE OF ILLINOIS DEPARTMENT OF TRANSPORTATION	DETOUR PLAN ORCHARD RD
USER NAME = tblank	DRAWN - KWH	REVISED -			SCALE:
PLOT DATE = 12/7/2010	CHECKED - RMT	REVISED -			SHEET NO. 110 OF 112 SHEETS
	DATE - 12/6/10	REVISED -			STA. TO STA.

F.A.P. RTE.	SECTION	COUNTY	TOTAL SHEETS	SHEET NO.
365	(57 & 58)WRS-2	DUPAGE	681	202
		CONTRACT NO. 62419		
		ILLINOIS FED. AID PROJECT		