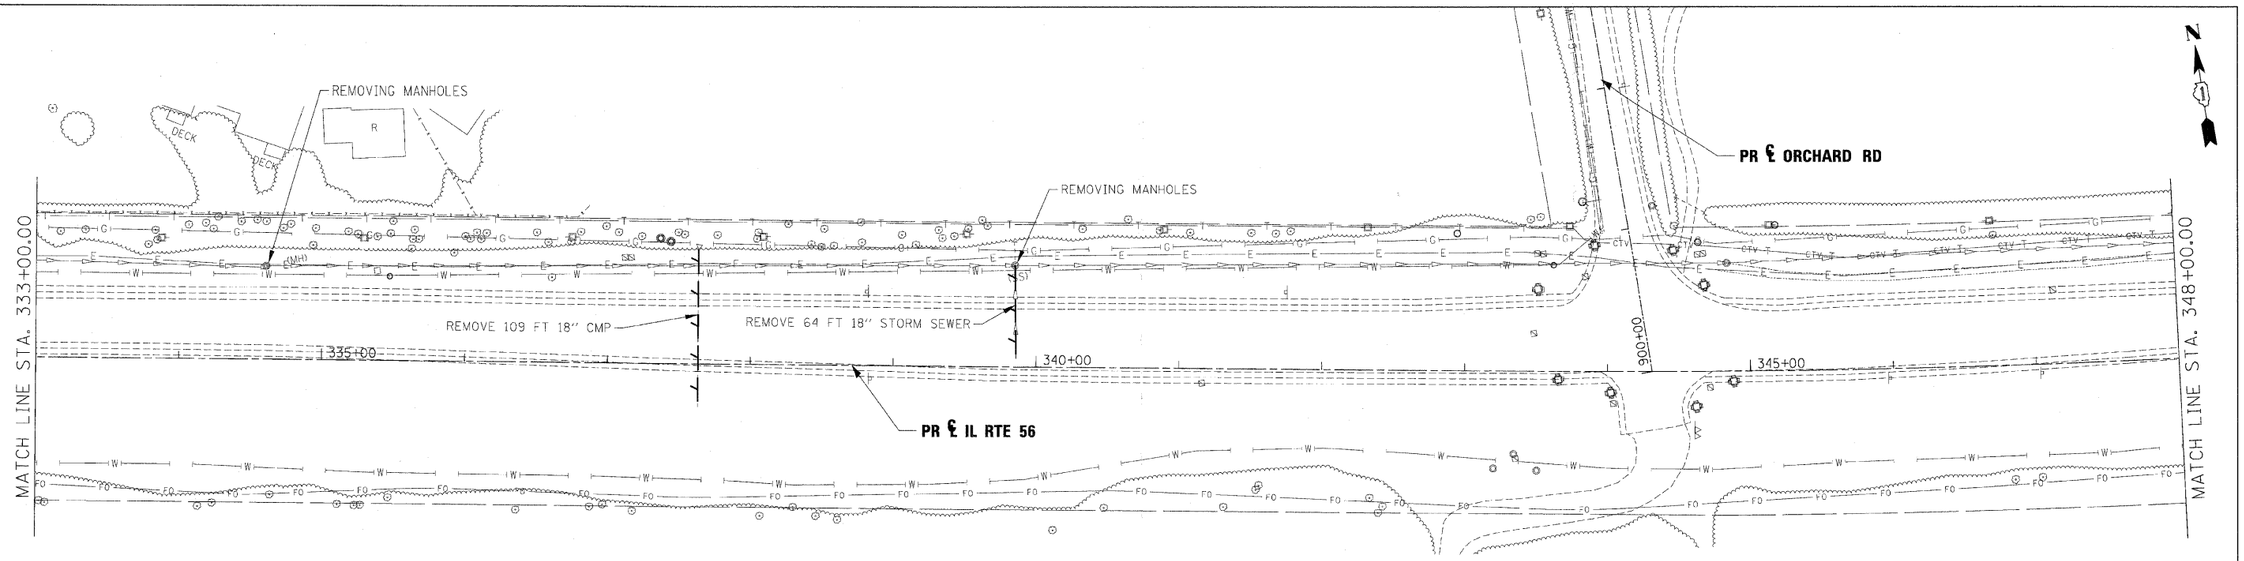

LEGEND

	SHEET FLOW	6' X 4' RCB	CULVERT SIZE (HxV) TYPE		CATCH BASIN
	SWALE		BRIDGE LOCATION		HEADWALL
	DITCH		STORM SEWER		INLET
	CHANNEL		LOCAL STORM SEWER		MANHOLE
			END SECTION		
			OUTLET		

NOTES:

1. EXISTING STORM SEWER REMOVAL OR CULVERT REMOVAL WILL NOT BE PAID FOR SEPARATELY WHEN LOCATED WITHIN THE PROPOSED STORM SEWER OR CULVERT TRENCH. THIS WORK TO BE CONSIDERED AS PART OF THE PROPOSED STORM SEWER OR CULVERT INSTALLATION AND WILL NOT BE PAID SEPARATELY.
2. STORM SEWER REMOVAL TO BE PAID FOR AS STORM SEWER REMOVAL XX" (PAY ITEM 5510XXXX)

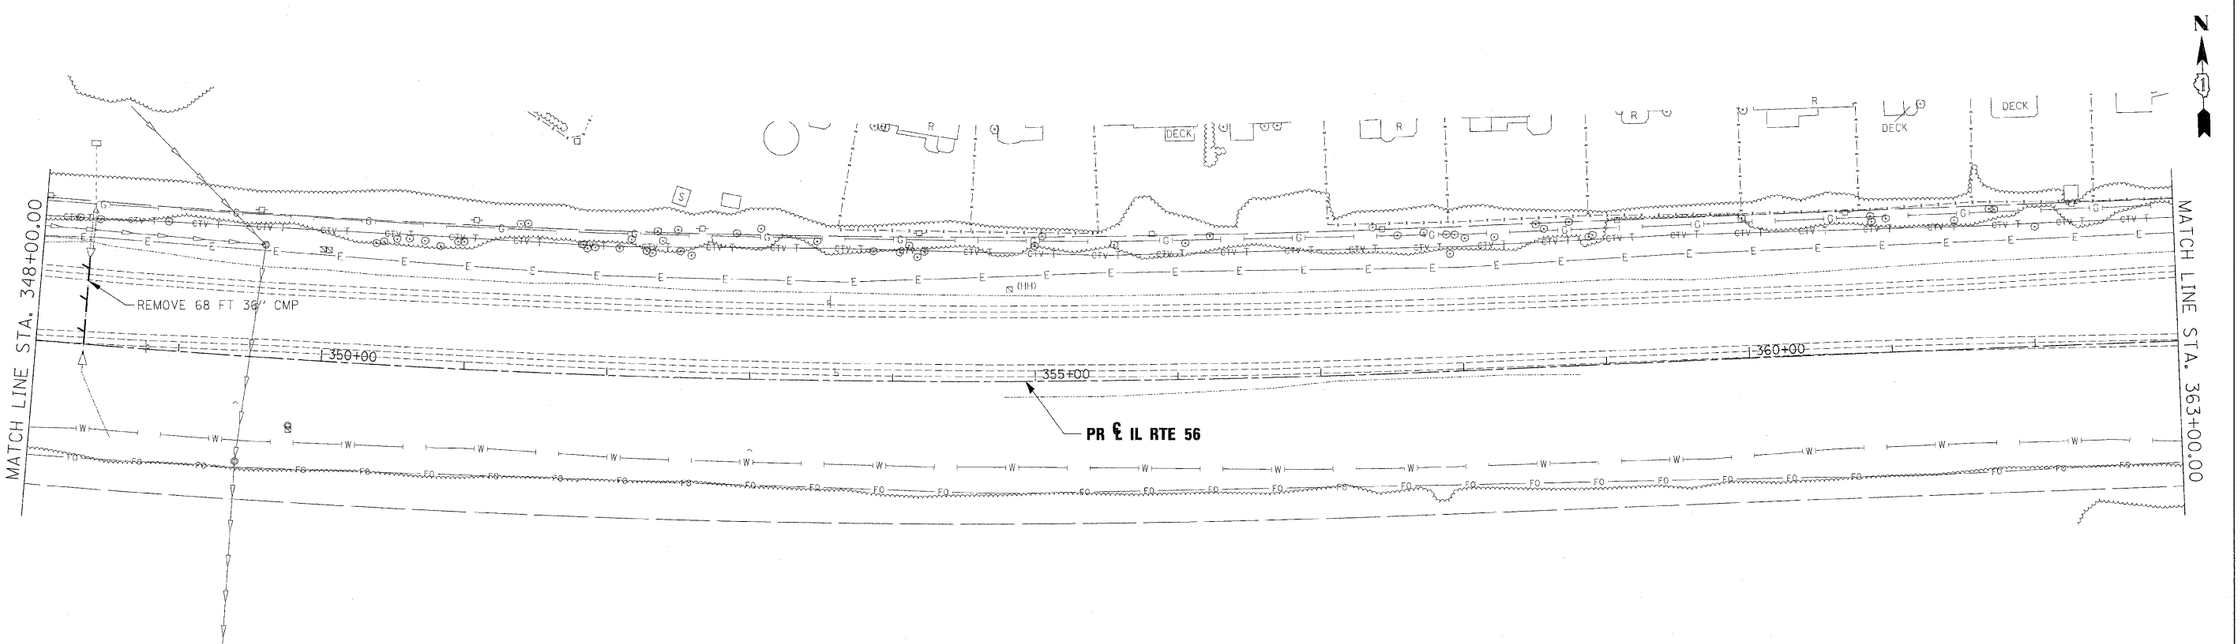

USER NAME =	DESIGNED - KEM	REVISED -	2iM GROUP	STATE OF ILLINOIS DEPARTMENT OF TRANSPORTATION	DRAINAGE REMOVAL PLAN IL RTE 56	F.A.P. RTE.	SECTION	COUNTY	TOTAL SHEETS / SHEET NO.
	DRAWN - KEM	REVISED -				365	(57 & 58)WRS-2	DUPAGE	681 / 255
PLOT SCALE = 1' = 50'	CHECKED - LSM	REVISED -						CONTRACT NO. 62419	
PLOT DATE =	DATE - 12/6/10	REVISED -			SCALE: 1"=50' / SHEET NO. 4 OF 9 SHEETS / STA. 333+00.00 TO STA. 363+00.00			ILLINOIS FED. AID PROJECT	