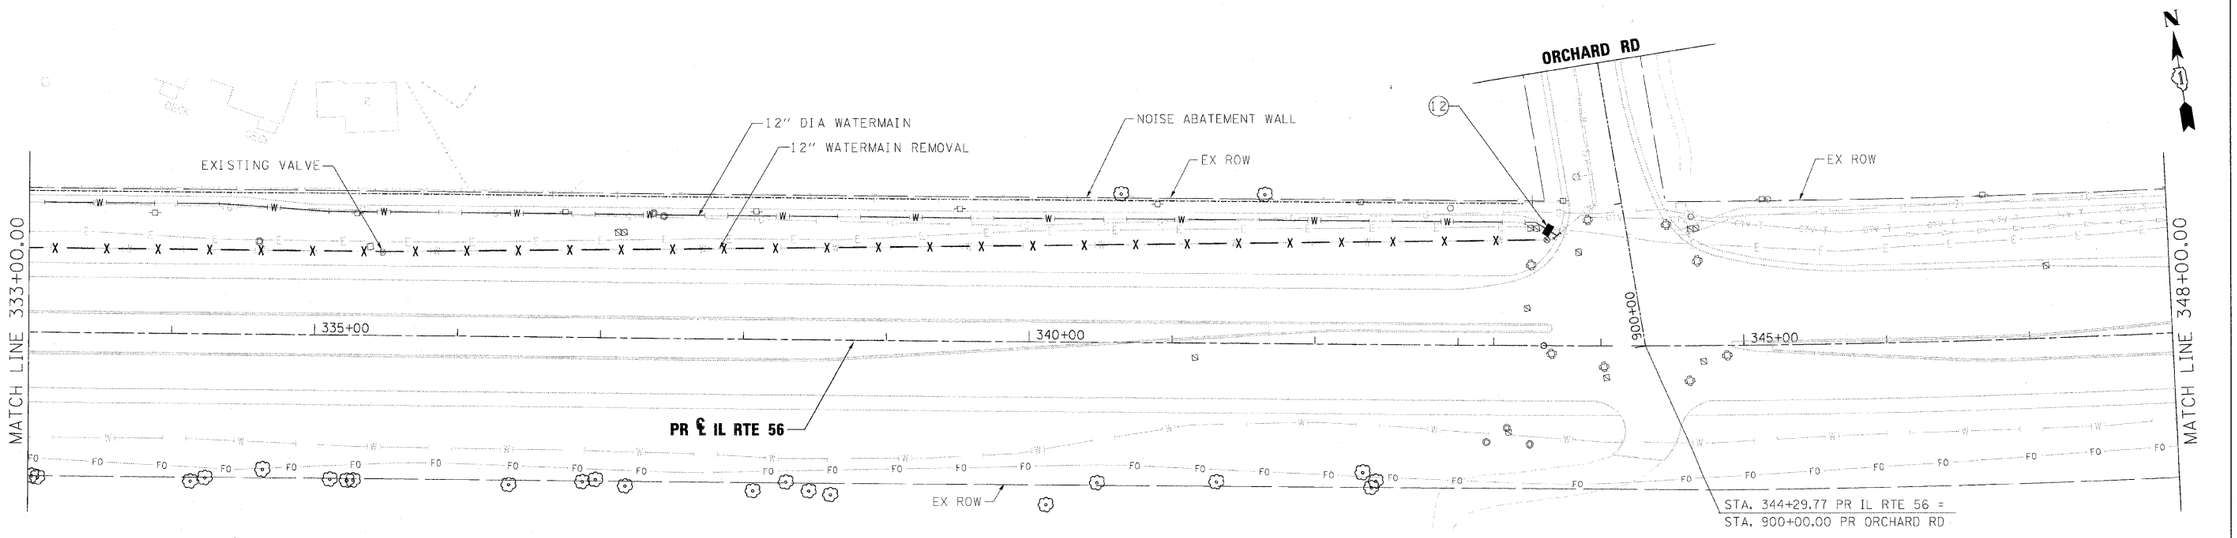

(12) SET: 1-12"x12"x12" TEE AT STA 343+70 (76.00' LT)

SET: 1-12" MJ GATE VALVE WITH VALVE BOX AT STA 343+63 (80.00' LT)

SET: 1-45 DEGREE 12" ELBOW AT STA 343+54 (85.00' LT)

SET: 2" CORPORATION WITH SADDLE FOR CHLORINE ADDITION AND SAMPLE AT STA 343+25 (85.00' LT)

NOTE:
COORDINATE WITH LOCATION OF TRAFFIC CONTROL DEVICES

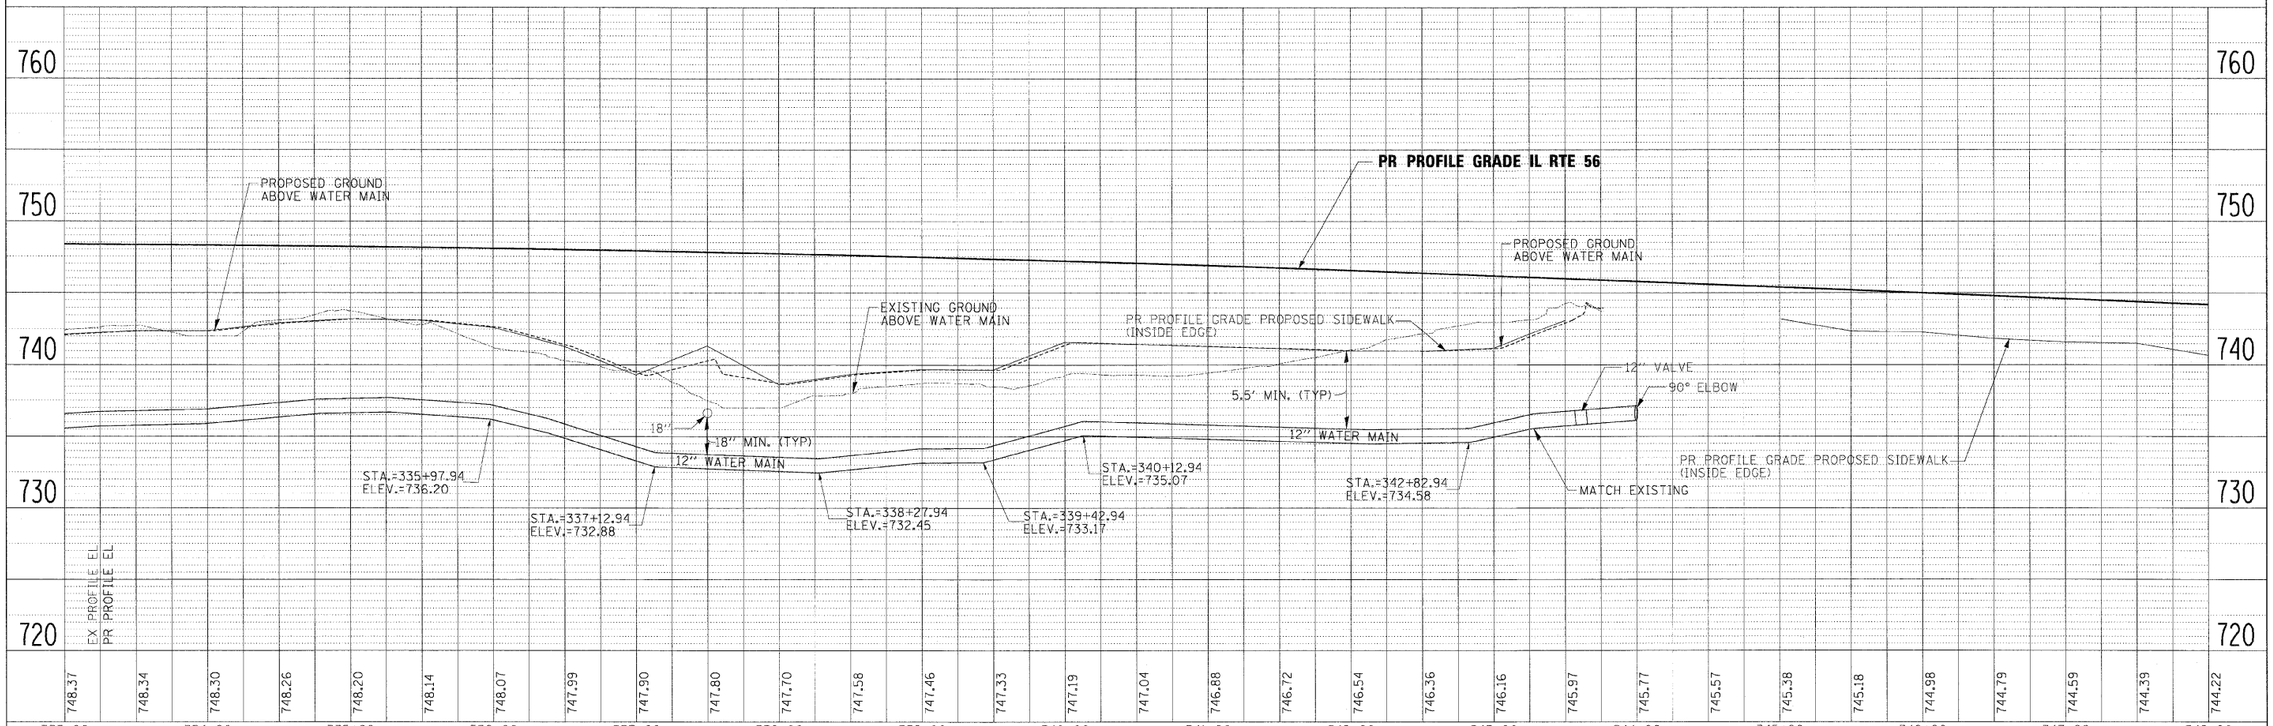

FILE NAME = ...\0162419-sht-wm_plnprf07.dgn	DESIGNED - JMM	REVISED -	benesch
USER NAME = tblank	DRAWN - TMB	REVISED -	
PLOT DATE = 12/7/2010	CHECKED - RMT	REVISED -	
	DATE - 12/6/10	REVISED -	

STATE OF ILLINOIS
DEPARTMENT OF TRANSPORTATION

WATERMAIN PLAN AND PROFILE
IL RTE 56

SCALE: 1"=50' | SHEET NO. 7 OF 11 SHEETS | STA. 333+00 TO STA. 348+00

F.A.P RTE.	SECTION	COUNTY	TOTAL SHEETS	SHEET NO.
365	(57 & 58)WRS-2	DUPAGE	681	291

CONTRACT NO. 62419

ILLINOIS FED. AID PROJECT