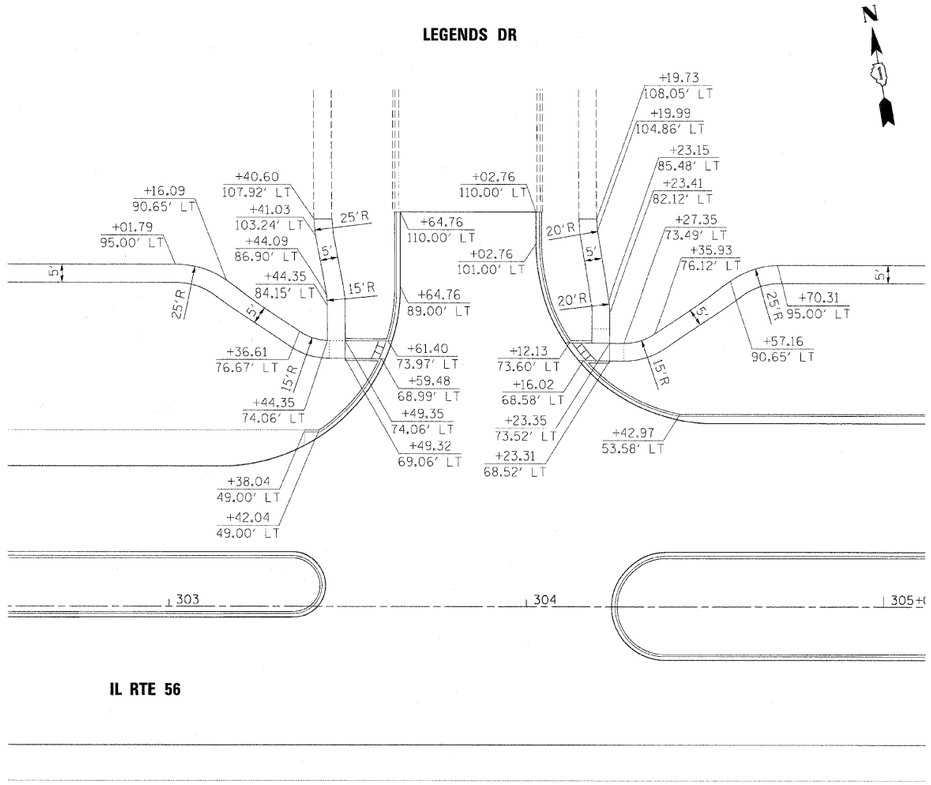

DETAIL A

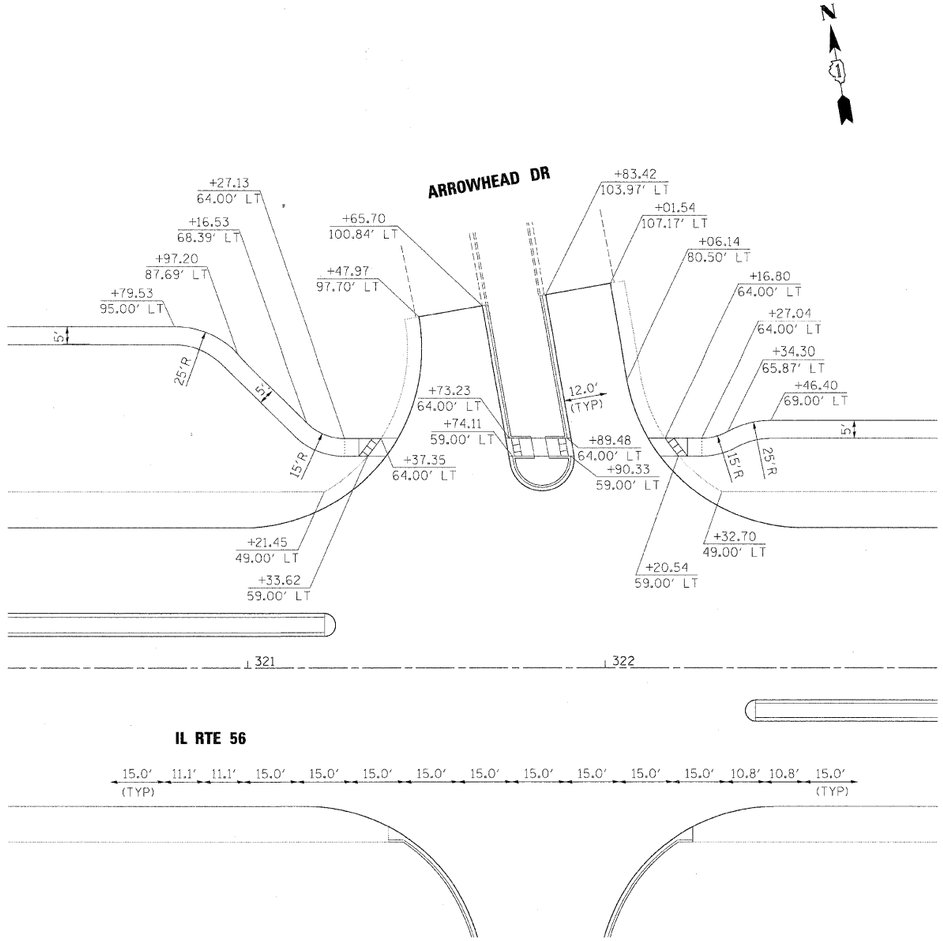

DETAIL B

FILE NAME = ...\D162419-sht-intersec_Det_01.dgn	DESIGNED - JMM	REVISED -	benesch	STATE OF ILLINOIS DEPARTMENT OF TRANSPORTATION	INTERSECTION DETAILS IL RTE 56
USER NAME = tblenk	DRAWN - TMB	REVISED -			SCALE: 1"=20' SHEET NO. 8 OF 19 SHEETS STA. TO STA.
PLOT DATE = 12/7/2010	CHECKED - RMT	REVISED -			
	DATE - 12/6/10	REVISED -			

F.A.P. RTE.	SECTION	COUNTY	TOTAL SHEETS	SHEET NO.
365	(57 & 58)WRS-2	DUPAGE	681	303
		CONTRACT NO. 62419		
		ILLINOIS FED. AID PROJECT		