STATE OF ILLINOIS
DEPARTMENT OF TRANSPORTATION

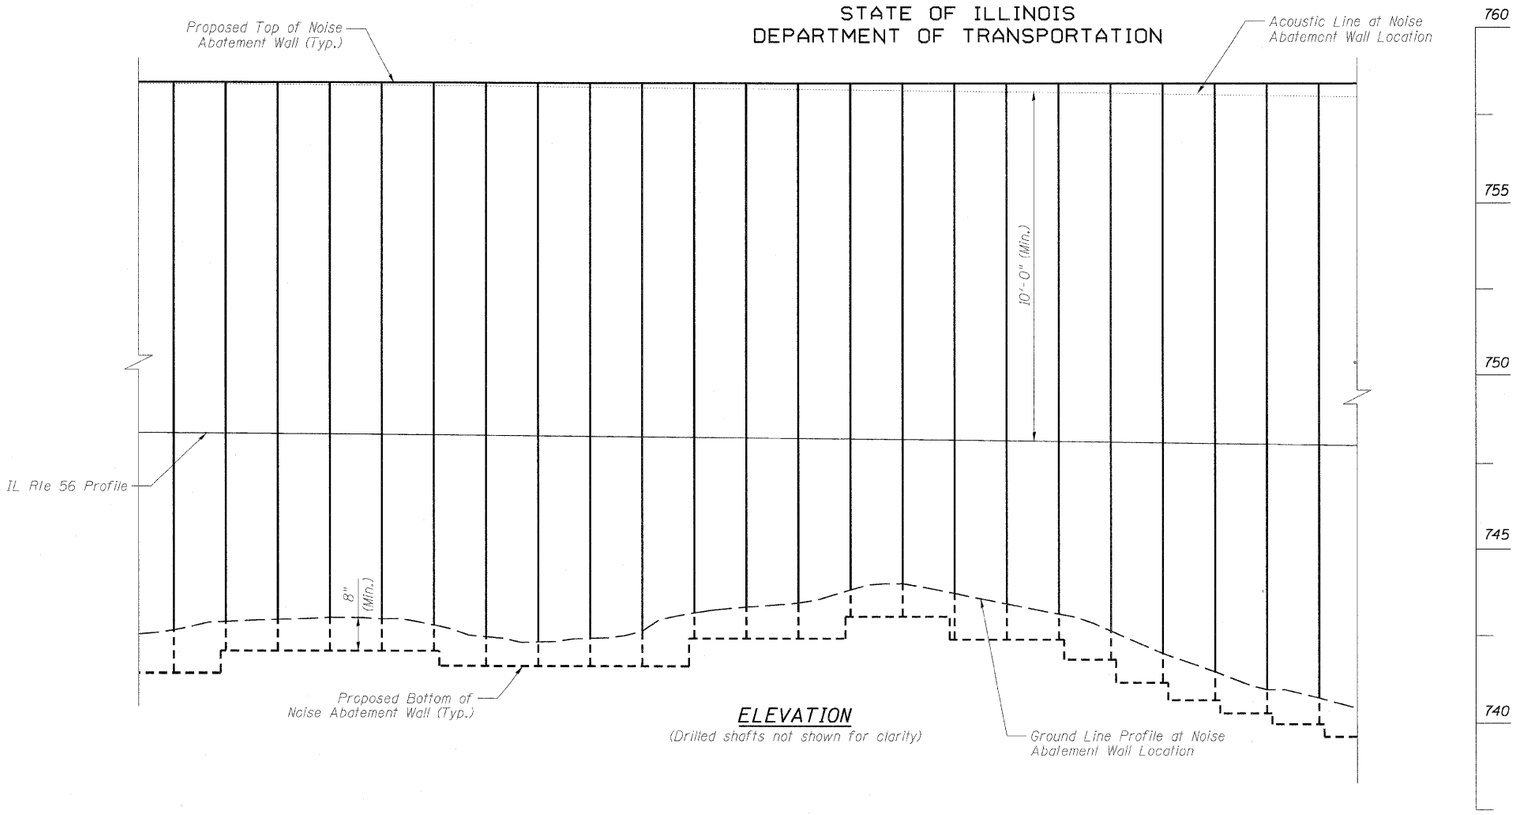

ELEVATION
(Drilled shafts not shown for clarity)

4 2 0 4
SCALE : 1" = 2'-0"
VERTICAL SCALE

40 20 0 40
SCALE : 1" = 20'-0"
HORIZONTAL SCALE

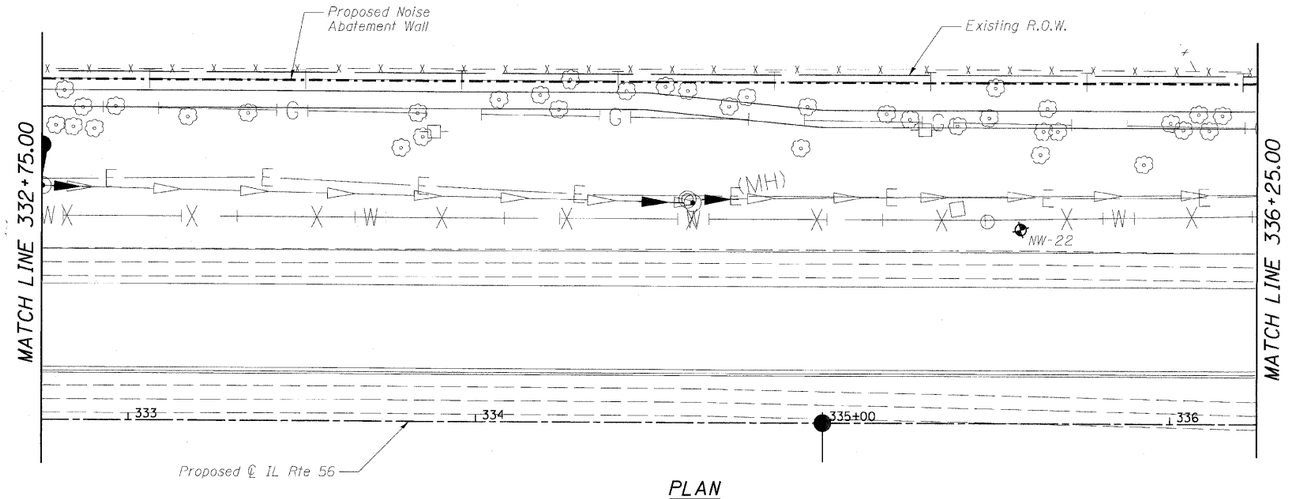

PLAN

DESIGNED	RJT
CHECKED	MRB
DRAWN	MB
CHECKED	MRB

benesch
alfred benesch & company
Engineers • Surveyors • Planners
205 North Michigan Avenue, Suite 2400
Chicago, Illinois 60601
312-565-0450 Job No. 3733

GENERAL PLAN AND ELEVATION 10 OF 17
NOISE ABATEMENT WALL

SHEET NO. N10	F.A.P. RTE.	SECTION	COUNTY	TOTAL SHEETS	SHEET NO.
N30 SHEETS	365	(57 & 58)WRS-2	DUPAGE	681	409
			CONTRACT NO. 62419		
		ILLINOIS FED. AID PROJECT			

x:\3700s\3733\engineering_documents_phase_ii\noise_abatement_wall\final\D162419-new_gpe10.dgn
11:57:38 AM
12/3/2010