FINAL SURVEY		BY	DATE
NOTE BOOK	SURVEYED PLOTTED ESTIMATE AREAS AREAS CHECKED		
NO.			

795
790
785
780
775
770
765
760
755
750

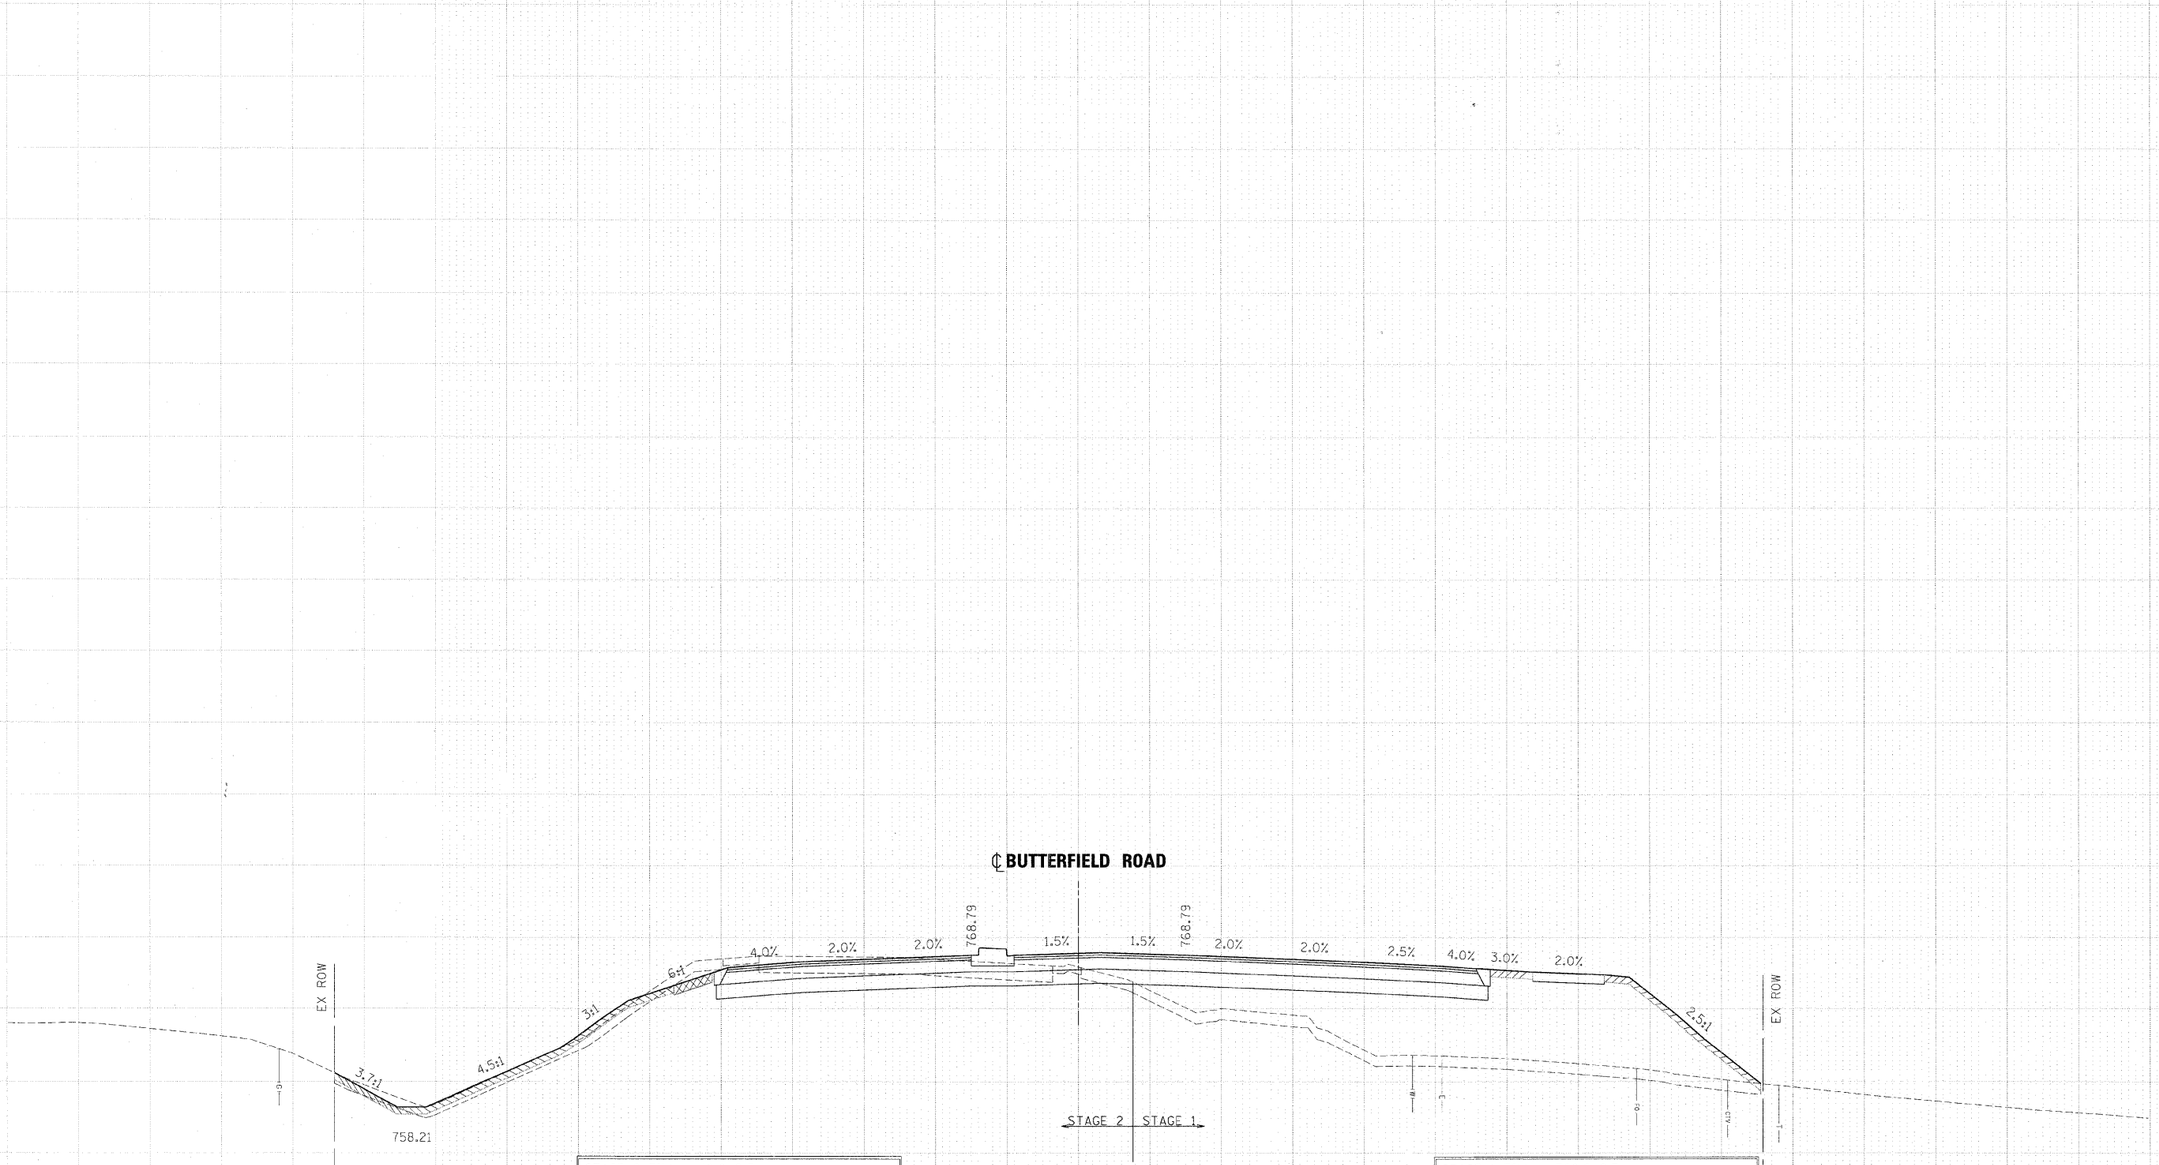

STAGE 2 FILL = 18.0 S.F.
STAGE 2 CUT = 65.6 S.F.
STAGE 2 TOPSOIL PLACEMENT 6" = 23.9 S.F.
STAGE 2 TOPSOIL PLACEMENT 8" = 3.6 S.F.
STAGE 2 TOPSOIL PLACEMENT 12" = 0.0 S.F.
STAGE 2 TOPSOIL PLACEMENT 24" = 0.0 S.F.
STAGE 2 TOPSOIL STRIPPING = 52.5 S.F.

STAGE 1 FILL = 362.2 S.F.
STAGE 1 CUT = 0 S.F.
STAGE 1 TOPSOIL PLACEMENT 6" = 14.3 S.F.
STAGE 1 TOPSOIL PLACEMENT 8" = 0.0 S.F.
STAGE 1 TOPSOIL STRIPPING = 66.2 S.F.

283+00.00

150 140 130 120 110 100 90 80 70 60 50 40 30 20 10 0 10 20 30 40 50 60 70 80 90 100 110 120 130 140 150

ORIGINAL SURVEY		BY	DATE
NOTE BOOK	SURVEYED PLOTTED ESTIMATE AREAS AREAS CHECKED		
NO.			

FILE NAME =	DESIGNED - JMM	REVISED -
...\D162419-X5_56.DGN	DRAWN - BMH	REVISED -
USER NAME = tblank	CHECKED - RMT	REVISED -
PLOT DATE = 12/7/2010	DATE - 12/6/10	REVISED -

benesch

STATE OF ILLINOIS
DEPARTMENT OF TRANSPORTATION

CROSS SECTIONS – IL RTE 56

SCALE: | SHEET NO. 40 OF 189 SHEETS | STA. 283+00.00 TO STA. 283+00.00

F.A. RTE.	SECTION	COUNTY	TOTAL SHEETS	SHEET NO.
365	(57 & 58)WRS-2	DUPAGE	681	482
		CONTRACT NO. 62419		
		ILLINOIS FED. AID PROJECT		