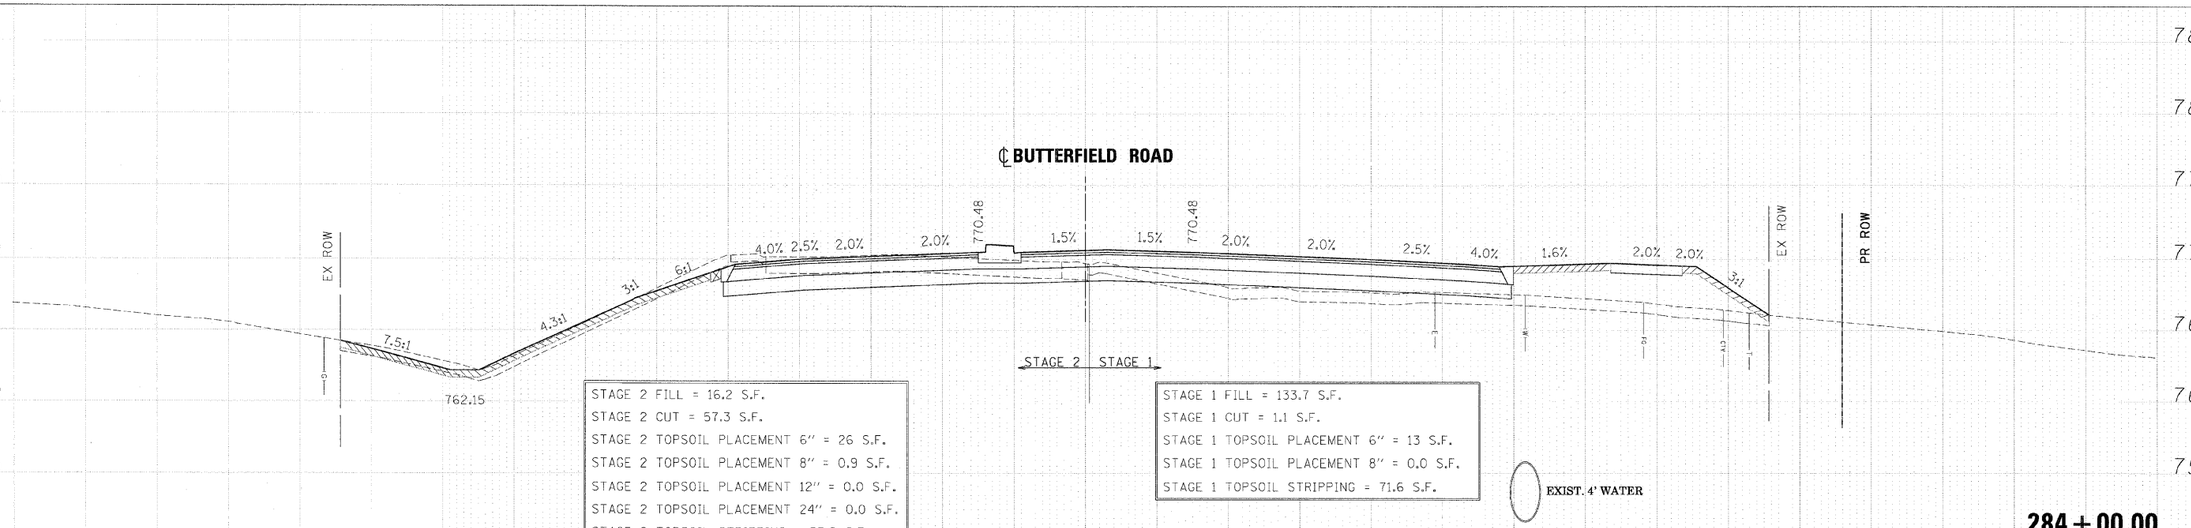

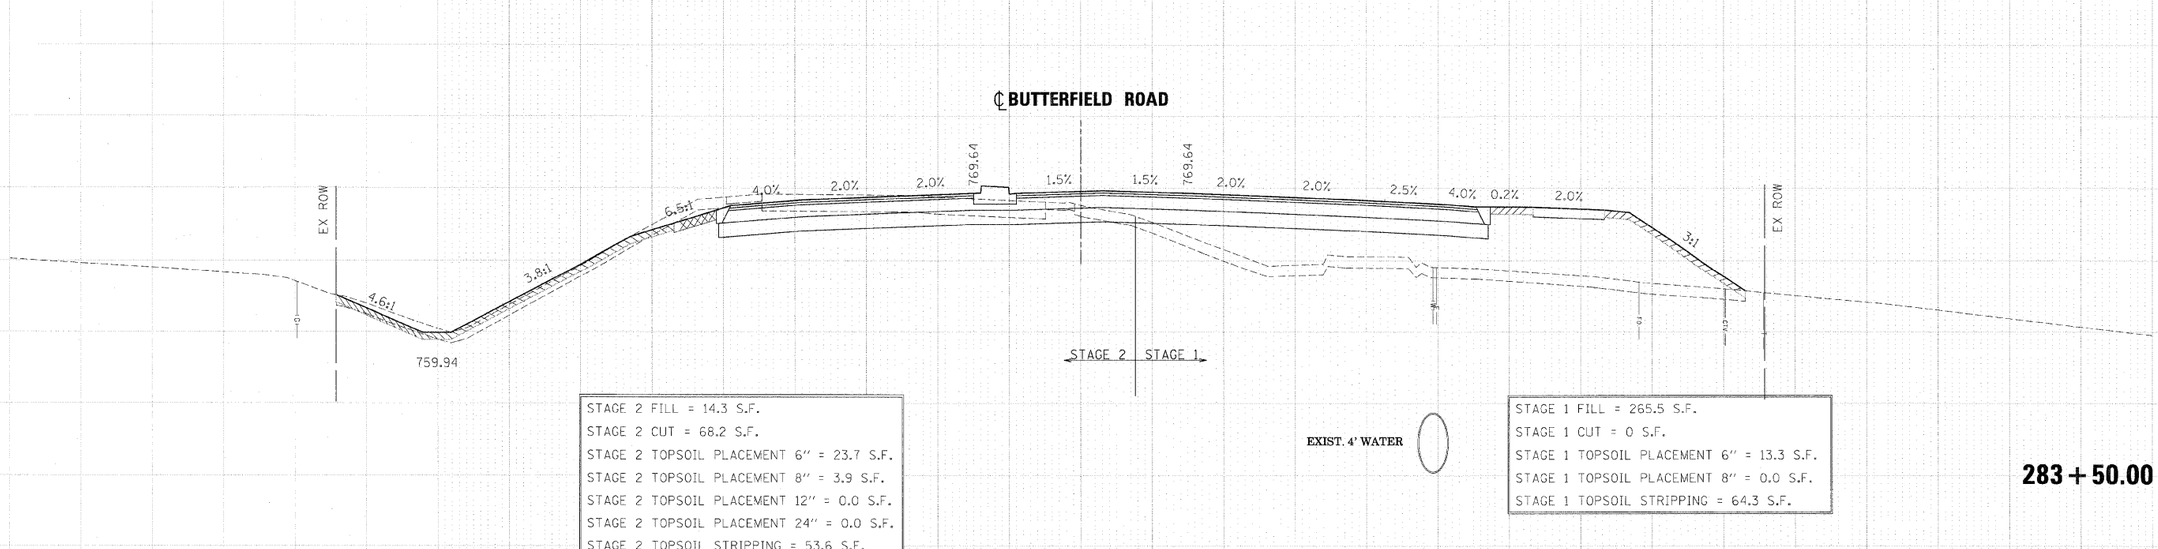

FINAL SURVEY — SURVEYED — PLOTTED — NOTE BOOK — AREAS CHECKED — BY — DATE — NO.

ORIGINAL SURVEY — SURVEYED — PLOTTED — NOTE BOOK — AREAS CHECKED — BY — DATE — NO.

FILE NAME = ...\D162419-XS_56.DGN	DESIGNED - JMM	REVISED -
	DRAWN - BMH	REVISED -
USER NAME = tblank	CHECKED - RMT	REVISED -
PLOT DATE = 12/7/2010	DATE - 12/6/10	REVISED -

benesch

STATE OF ILLINOIS
DEPARTMENT OF TRANSPORTATION

CROSS SECTIONS – IL RTE 56

SCALE: | SHEET NO. 41 OF 189 SHEETS | STA. 283+50.00 TO STA. 284+00.00

F.A. RTE.	SECTION	COUNTY	TOTAL SHEETS	SHEET NO.
365	(57 & 58)WRS-2	DUPAGE	681	483
		CONTRACT NO. 62419		
		ILLINOIS FED. AID PROJECT		