FINN SURVEY	BY	DATE
SURVEYED		
PLOTTED		
TOPO MAP		
NOTE BOOK	AREAS	
NO.	AREAS CHECKED	

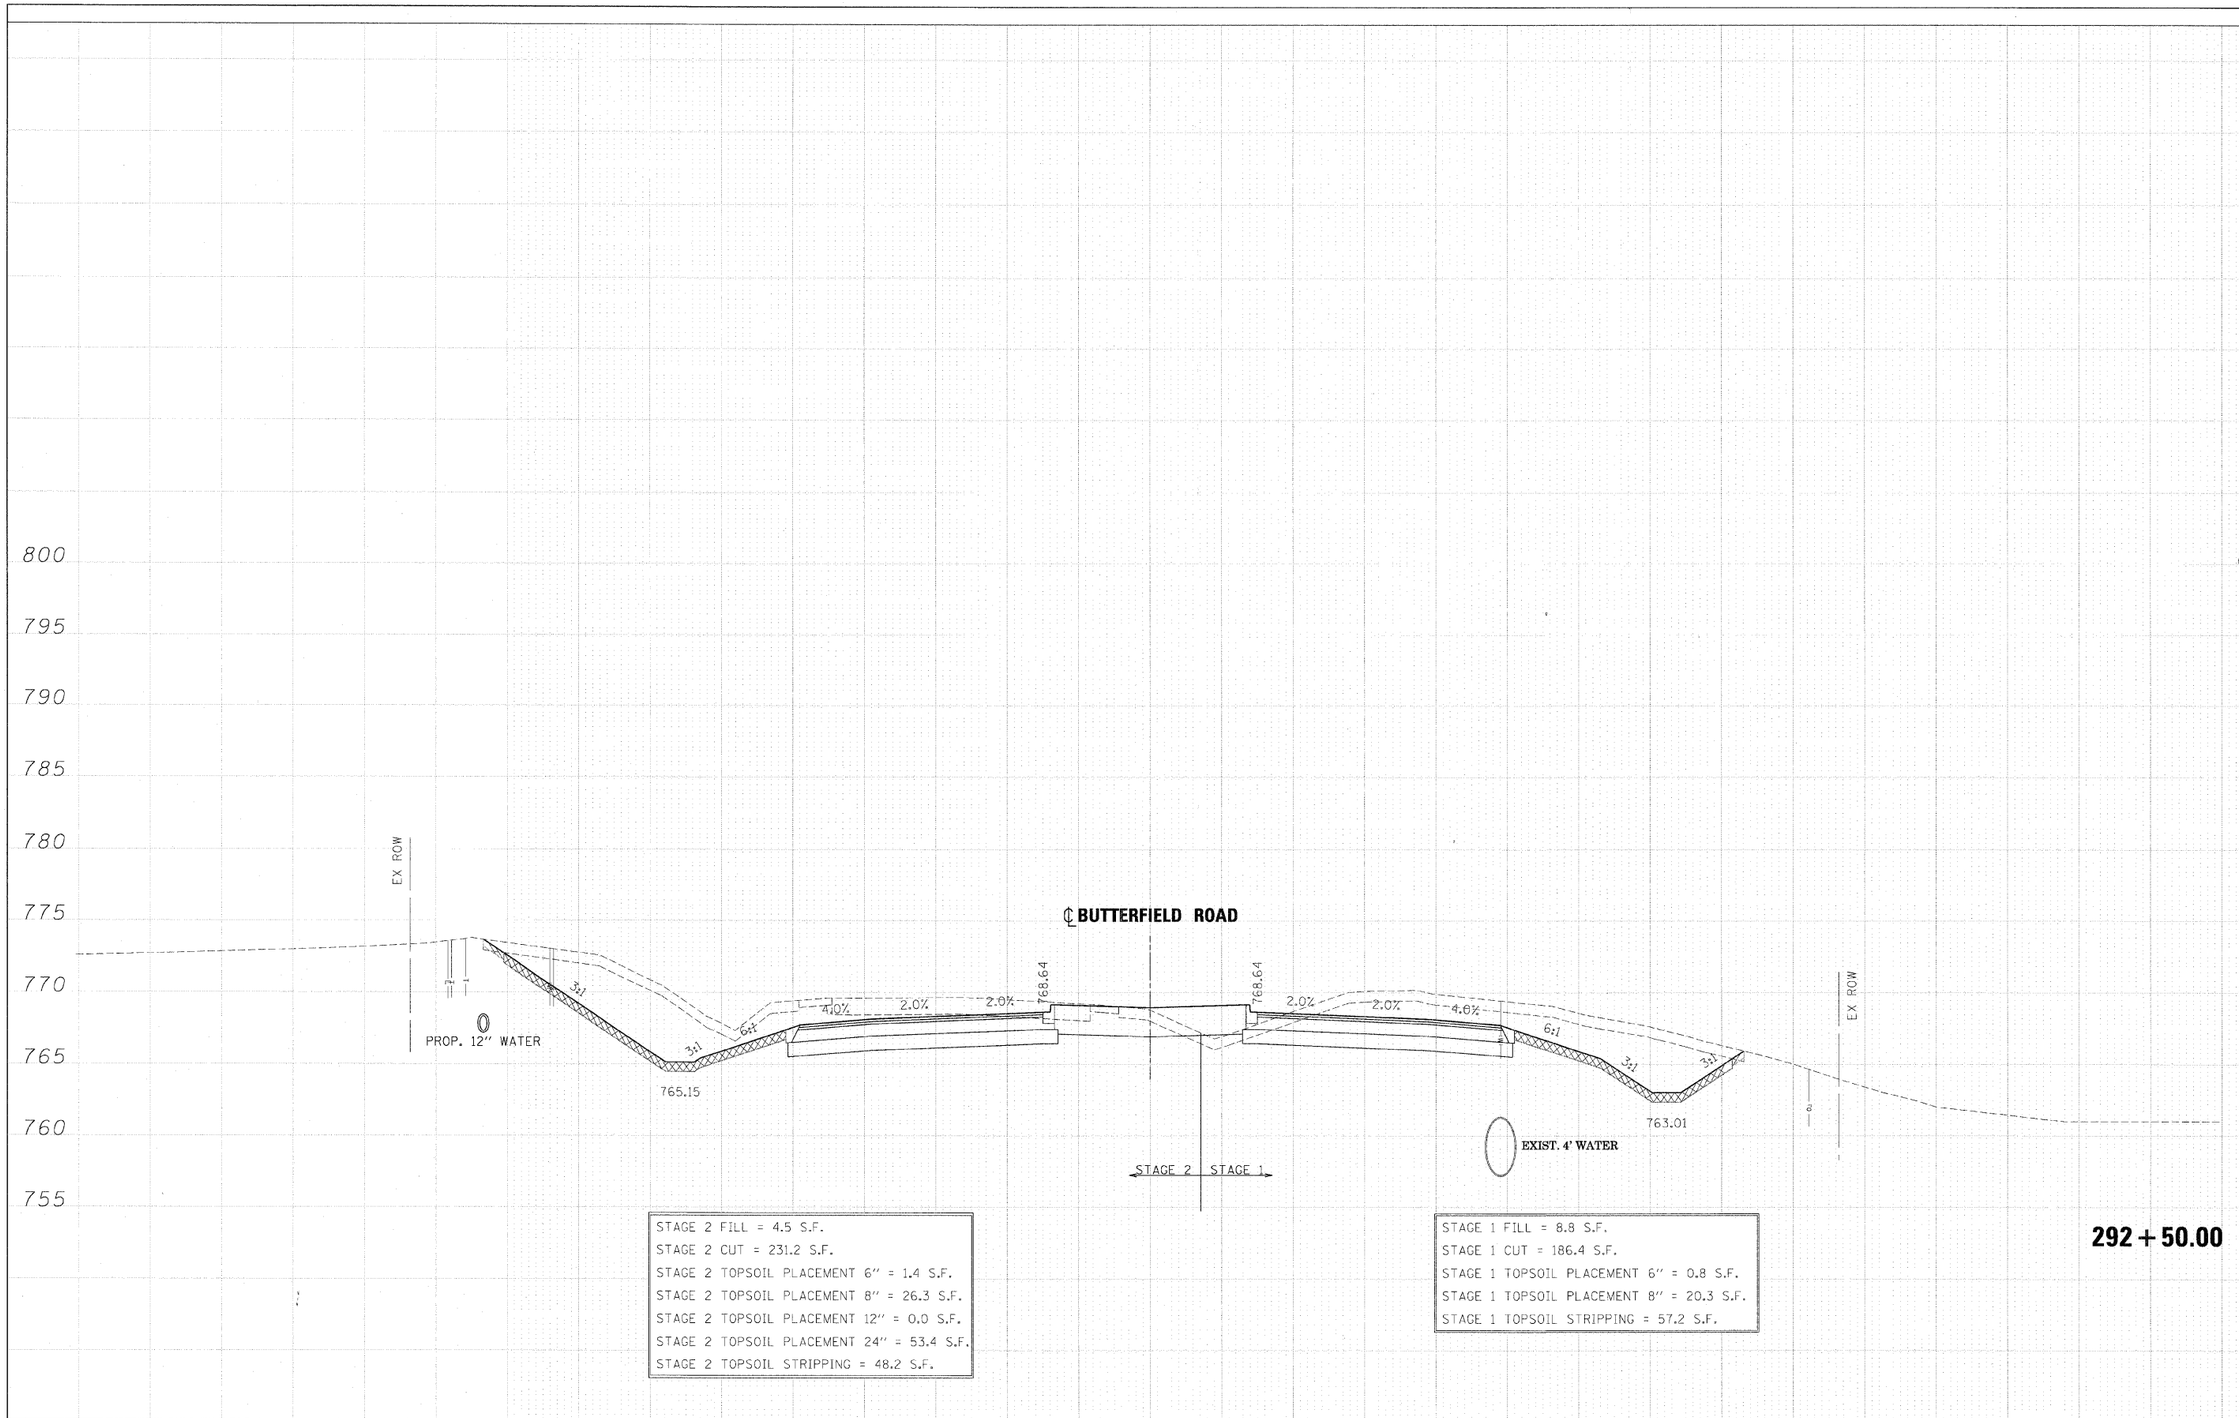

ORIGINAL SURVEY	BY	DATE
SURVEYED		
PLOTTED		
TOPO MAP		
NOTE BOOK	AREAS	
NO.	AREAS CHECKED	

STAGE 2 FILL = 4.5 S.F.
STAGE 2 CUT = 231.2 S.F.
STAGE 2 TOPSOIL PLACEMENT 6" = 1.4 S.F.
STAGE 2 TOPSOIL PLACEMENT 8" = 26.3 S.F.
STAGE 2 TOPSOIL PLACEMENT 12" = 0.0 S.F.
STAGE 2 TOPSOIL PLACEMENT 24" = 53.4 S.F.
STAGE 2 TOPSOIL STRIPPING = 48.2 S.F.

STAGE 1 FILL = 8.8 S.F.
STAGE 1 CUT = 186.4 S.F.
STAGE 1 TOPSOIL PLACEMENT 6" = 0.8 S.F.
STAGE 1 TOPSOIL PLACEMENT 8" = 20.3 S.F.
STAGE 1 TOPSOIL STRIPPING = 57.2 S.F.

150 140 130 120 110 100 90 80 70 60 50 40 30 20 10 0 10 20 30 40 50 60 70 80 90 100 110 120 130 140 150

FILE NAME =	DESIGNED - JMM	REVISED -
...\0162419-XS_56.DGN	DRAWN - BMH	REVISED -
USER NAME = tblank	CHECKED - RMT	REVISED -
PLOT DATE = 12/7/2010	DATE - 12/6/10	REVISED -

benesch

STATE OF ILLINOIS
DEPARTMENT OF TRANSPORTATION

CROSS SECTIONS – IL RTE 56

SCALE: | SHEET NO. 52 OF 189 SHEETS | STA. 292+50.00 TO STA. 292+50.00

F.A. RTE.	SECTION	COUNTY	TOTAL SHEETS	SHEET NO.
365	(57 & 58)WRS-2	DUPAGE	681	494

CONTRACT NO. 62419

ILLINOIS FED. AID PROJECT