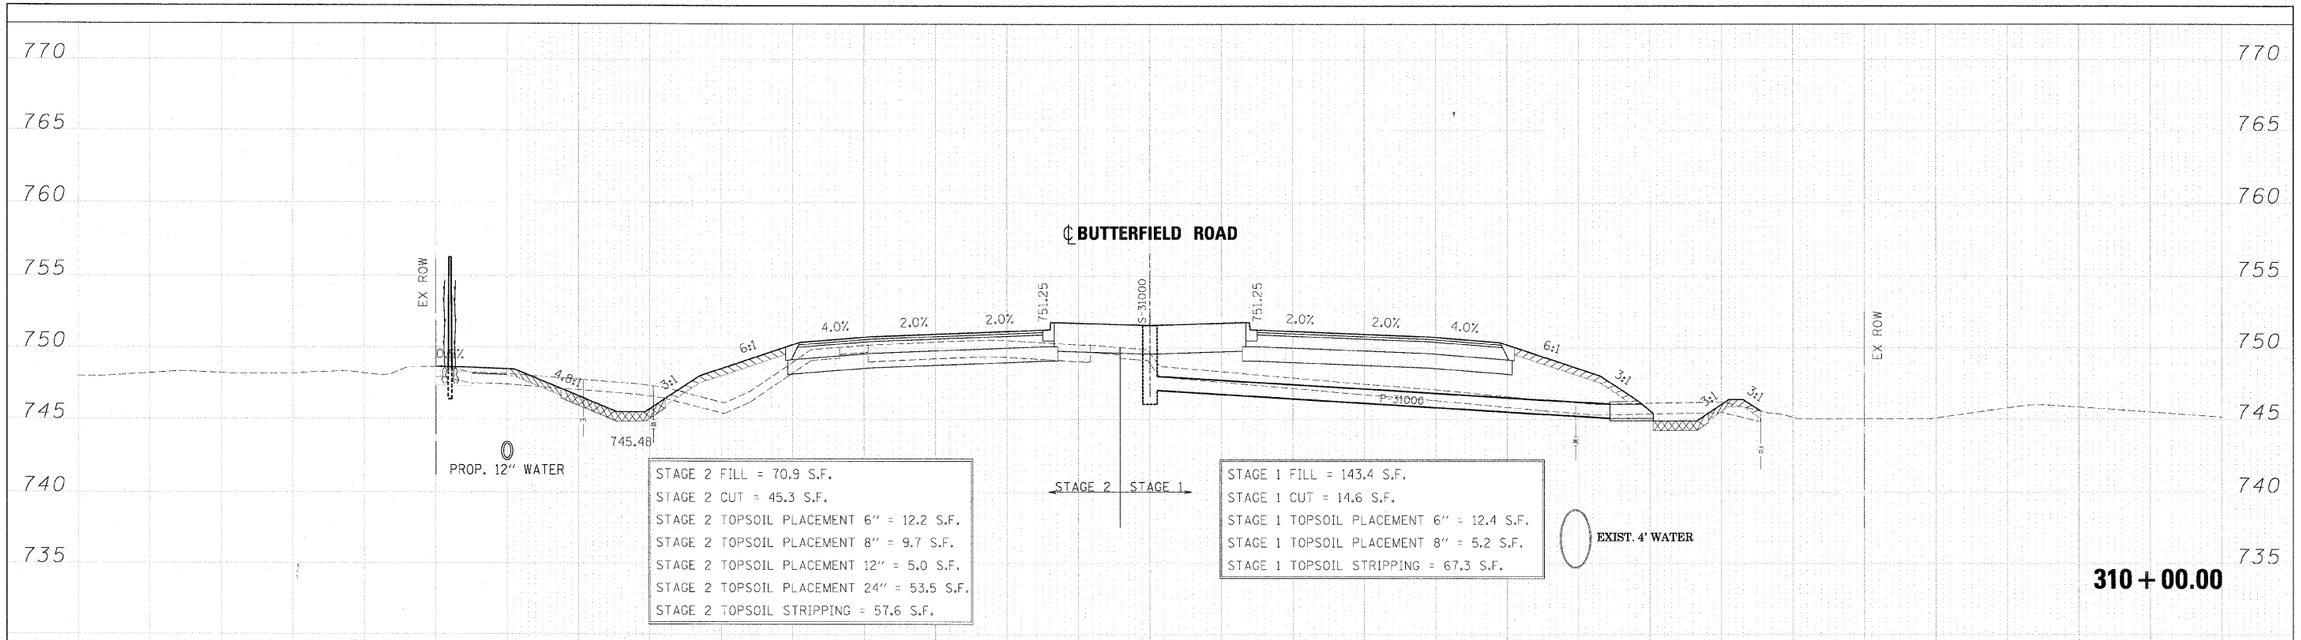

STAGE 2 FILL = 70.9 S.F.
STAGE 2 CUT = 45.3 S.F.
STAGE 2 TOPSOIL PLACEMENT 6" = 12.2 S.F.
STAGE 2 TOPSOIL PLACEMENT 8" = 9.7 S.F.
STAGE 2 TOPSOIL PLACEMENT 12" = 5.0 S.F.
STAGE 2 TOPSOIL PLACEMENT 24" = 53.5 S.F.
STAGE 2 TOPSOIL STRIPPING = 57.6 S.F.

STAGE 1 FILL = 143.4 S.F.
STAGE 1 CUT = 14.6 S.F.
STAGE 1 TOPSOIL PLACEMENT 6" = 12.4 S.F.
STAGE 1 TOPSOIL PLACEMENT 8" = 5.2 S.F.
STAGE 1 TOPSOIL STRIPPING = 67.3 S.F.

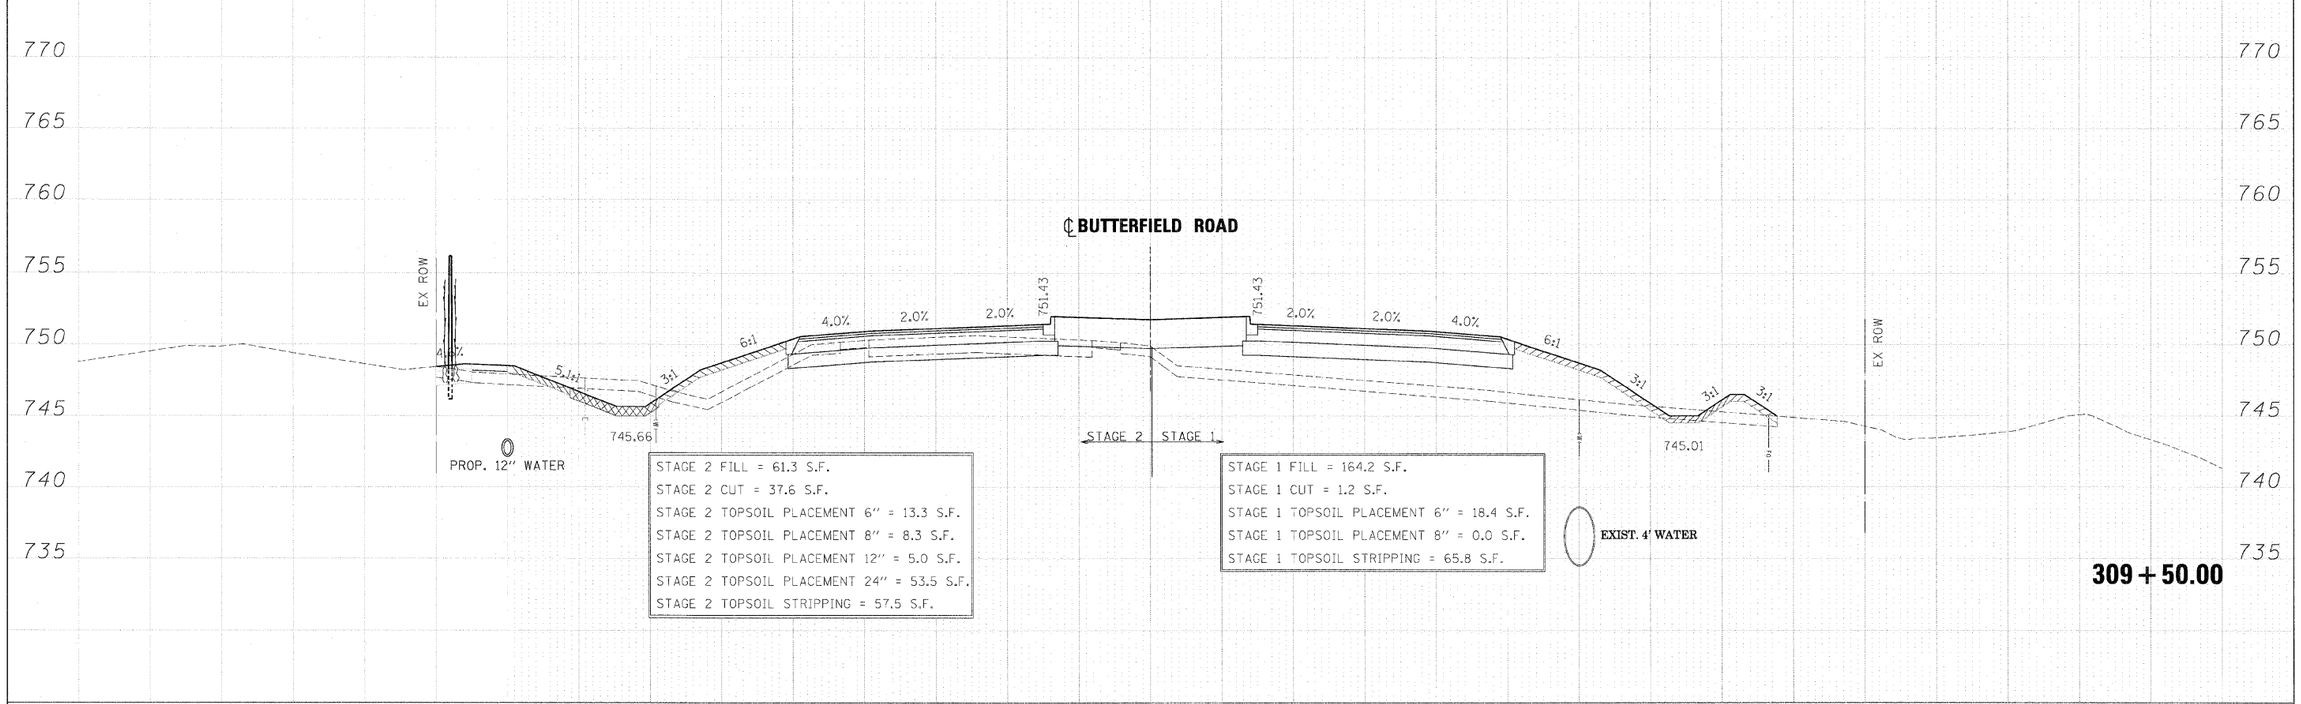

STAGE 2 FILL = 61.3 S.F.
STAGE 2 CUT = 37.6 S.F.
STAGE 2 TOPSOIL PLACEMENT 6" = 13.3 S.F.
STAGE 2 TOPSOIL PLACEMENT 8" = 8.3 S.F.
STAGE 2 TOPSOIL PLACEMENT 12" = 5.0 S.F.
STAGE 2 TOPSOIL PLACEMENT 24" = 53.5 S.F.
STAGE 2 TOPSOIL STRIPPING = 57.5 S.F.

STAGE 1 FILL = 164.2 S.F.
STAGE 1 CUT = 1.2 S.F.
STAGE 1 TOPSOIL PLACEMENT 6" = 18.4 S.F.
STAGE 1 TOPSOIL PLACEMENT 8" = 0.0 S.F.
STAGE 1 TOPSOIL STRIPPING = 65.8 S.F.

FILE NAME =	DESIGNED - JMM	REVISED -	benesch	STATE OF ILLINOIS DEPARTMENT OF TRANSPORTATION	CROSS SECTIONS – IL RTE 56	F.A. RTE.	SECTION	COUNTY	TOTAL SHEETS / SHEET NO.
...\D162419-XS_56.DGN	DRAWN - BMH	REVISED -				365	(57 & 58)WRS-2	DUPAGE	681 / 512
USER NAME = tblank	CHECKED - RMT	REVISED -						CONTRACT NO. 62419	
PLOT DATE = 12/7/2010	DATE - 12/6/10	REVISED -			SCALE: SHEET NO. 70 OF 189 SHEETS STA. 309+50.00 TO STA. 310+00.00			ILLINOIS FED. AID PROJECT	