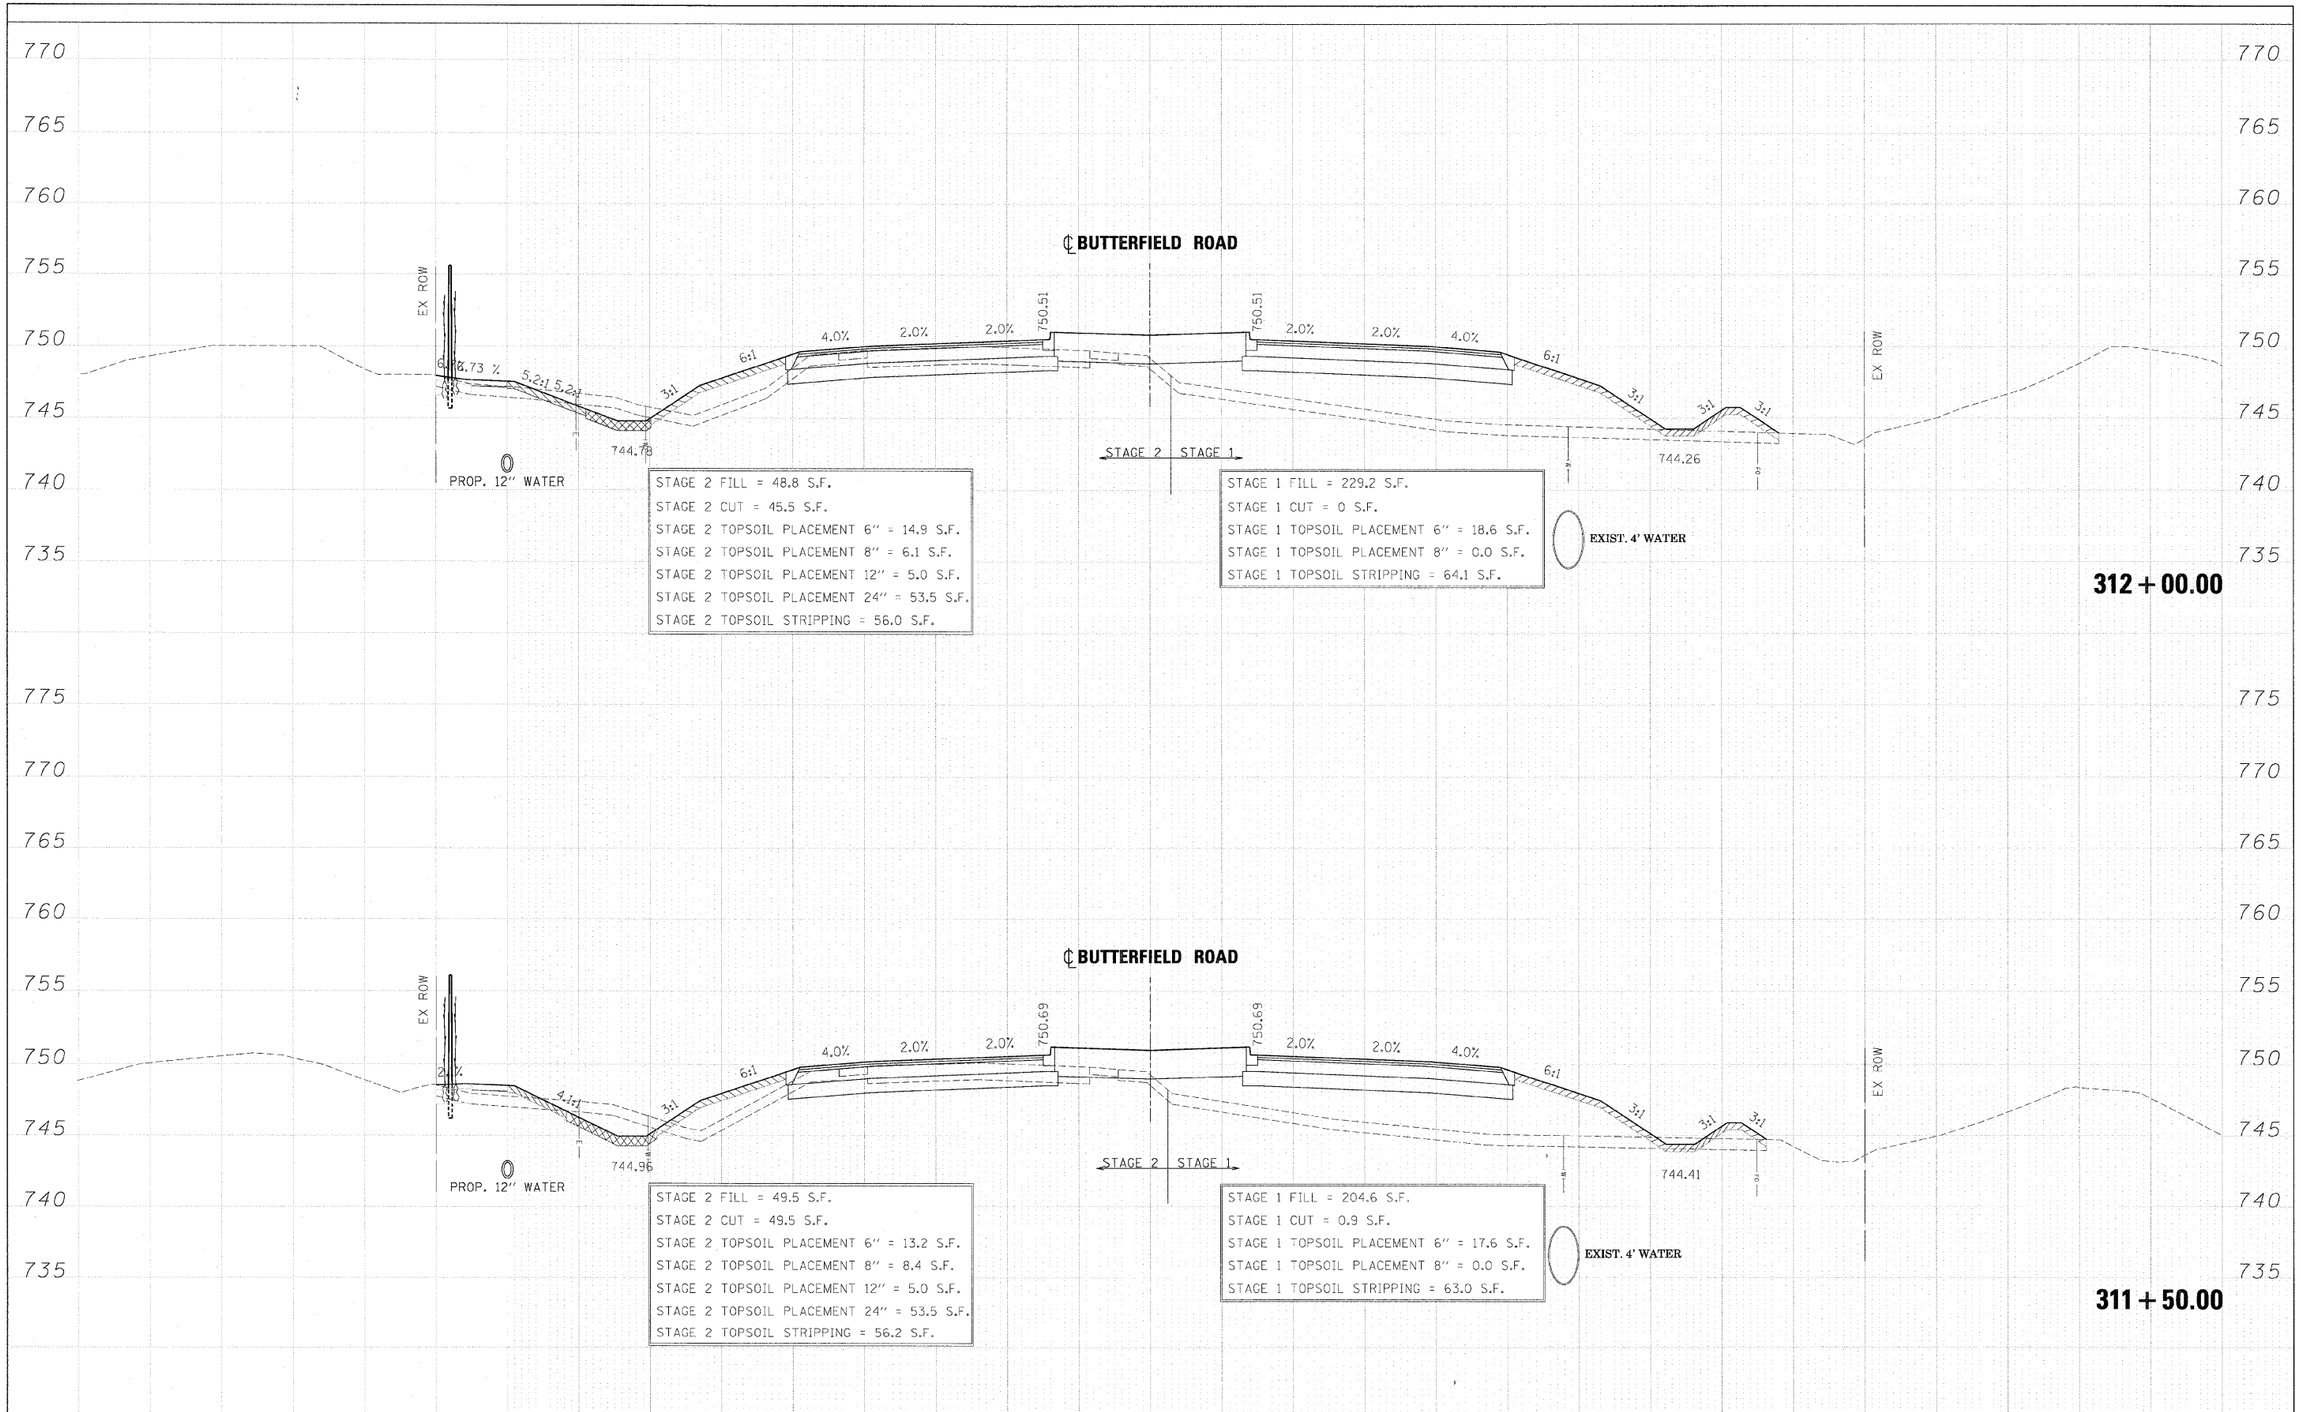


| | | | |
|---|---|---|---|
| FILE NAME = | DESIGNED - JMM | REVISED - | |
| ...\D162419-XS_56.DGN | DRAWN - BMH | REVISED - | |
| USER NAME = tblank | CHECKED - RMT | REVISED - | |
| PLOT DATE = 12/7/2010 | DATE - 12/6/10 | REVISED - | |

benesch

**STATE OF ILLINOIS**
**DEPARTMENT OF TRANSPORTATION**

**CROSS SECTIONS – IL RTE 56**

SCALE: | SHEET NO. 72 OF 189 SHEETS | STA. 311+50.00 TO STA. 312+00.00

| F.A. RTE. | SECTION | COUNTY | TOTAL SHEETS | SHEET NO. |
|---|---|---|---|---|
| 365 | (57 & 58)WRS-2 | DUPAGE | 681 | 514 |
| | | CONTRACT NO. 62419 | | |
| | | ILLINOIS FED. AID PROJECT | | |

| FINAL SURVEY | BY | DATE |
|---|---|---|
| SURVEYED | | |
| PLOTTED | | |
| TOPOGRAPHY | | |
| AREAS | | |
| AREAS CHECKED | | |
| NOTE BOOK NO. | | |

| ORIGINAL SURVEY | BY | DATE |
|---|---|---|
| SURVEYED | | |
| PLOTTED | | |
| TOPOGRAPHY | | |
| AREAS | | |
| AREAS CHECKED | | |
| NOTE BOOK NO. | | |