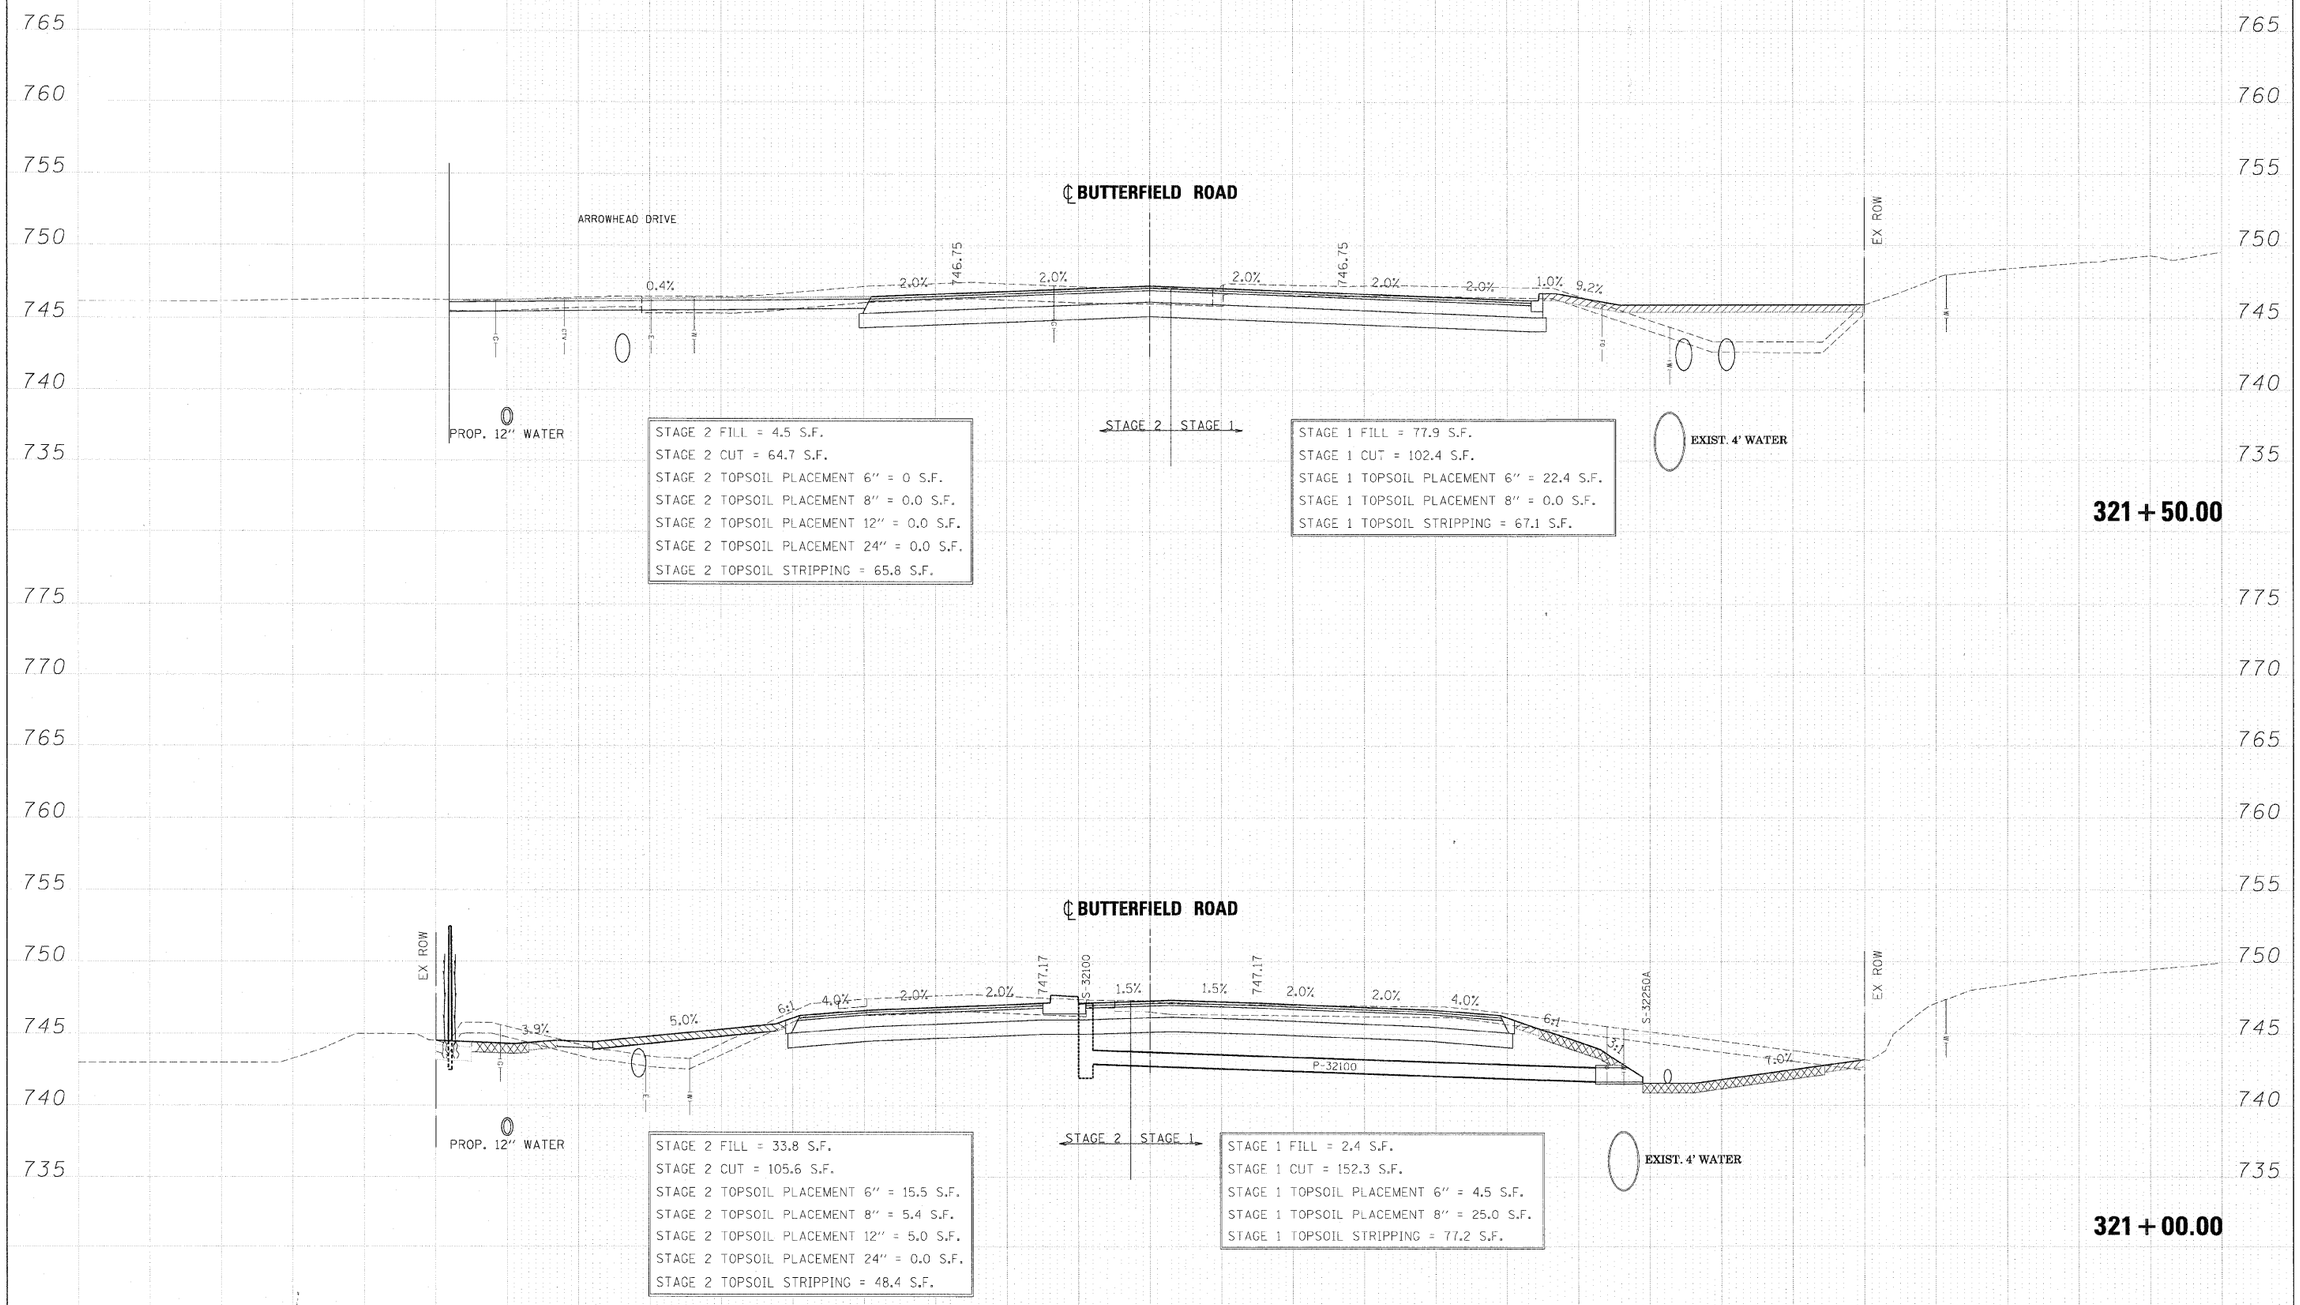

FILE NAME = ...\D162419-XS_56.DGN	DESIGNED - JMM	REVISED -	
	DRAWN - BMH	REVISED -	
USER NAME = tblank	CHECKED - RMT	REVISED -	
PLOT DATE = 12/7/2010	DATE - 12/6/10	REVISED -	

benesch

STATE OF ILLINOIS
DEPARTMENT OF TRANSPORTATION

CROSS SECTIONS – IL RTE 56

SCALE: | SHEET NO. 82 OF 189 SHEETS | STA. 321+00.00 TO STA. 321+50.00

F.A. RTE.	SECTION	COUNTY	TOTAL SHEETS	SHEET NO.
365	(57 & 58)WRS-2	DUPAGE	681	524
		CONTRACT NO. 62419		
		ILLINOIS FED. AID PROJECT		

FINAL	BY	DATE
SURVEY		
NOTE BOOK		
NO.	AREAS CHECKED	

ORIGINAL SURVEY	BY	DATE
	SURVEYED	
	PLOTTED	
NOTE BOOK	TEMPLATE	
NO.	AREAS CHECKED	