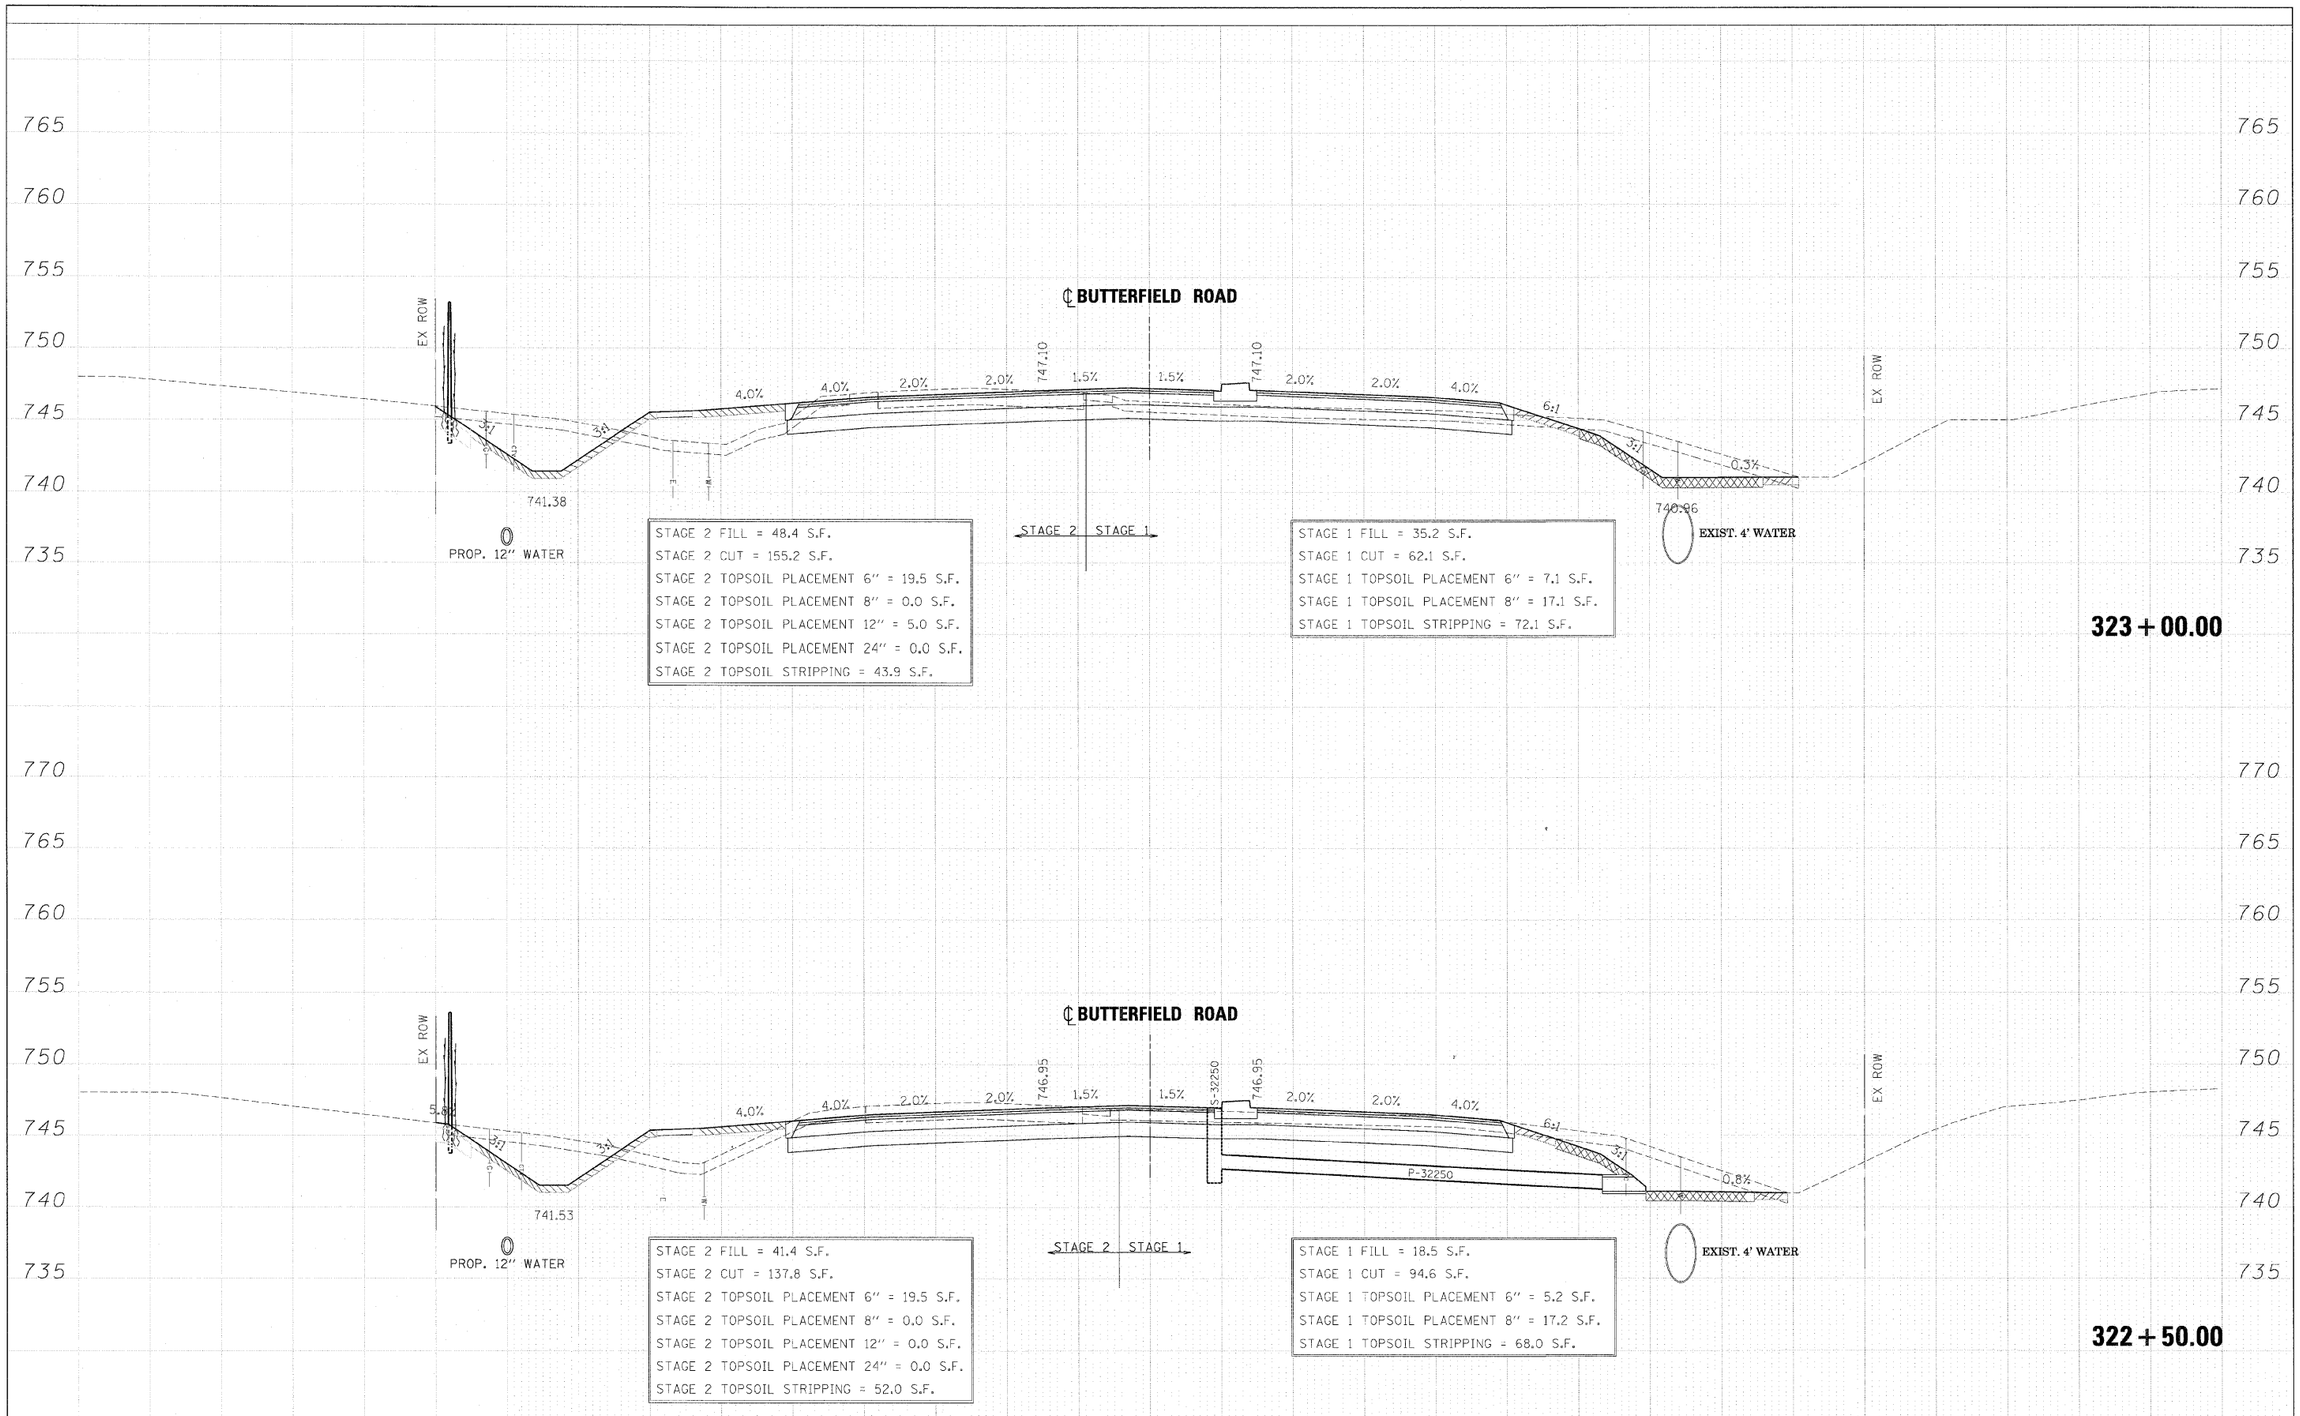

FILE NAME =	DESIGNED - JMM	REVISED -	
...\D162419-XS_56.DGN	DRAWN - BMH	REVISED -	
USER NAME = tblank	CHECKED - RMT	REVISED -	
PLOT DATE = 12/7/2010	DATE - 12/6/10	REVISED -	

benesch

STATE OF ILLINOIS
DEPARTMENT OF TRANSPORTATION

CROSS SECTIONS – IL RTE 56

SCALE: | SHEET NO. 85 OF 189 SHEETS | STA. 322+50.00 TO STA. 323+00.00

F.A. RTE.	SECTION	COUNTY	TOTAL SHEETS	SHEET NO.
365	(57 & 58)WRS-2	DUPAGE	681	527

CONTRACT NO. 62419

ILLINOIS FED. AID PROJECT

FINAL SURVEY — NOTE BOOK NO. — SURVEYED — PLOTTED — TEMPLATE — AREAS — AREAS CHECKED — BY — DATE

ORIGINAL SURVEY — NOTE BOOK NO. — SURVEYED — PLOTTED — TEMPLATE — AREAS — AREAS CHECKED — BY — DATE