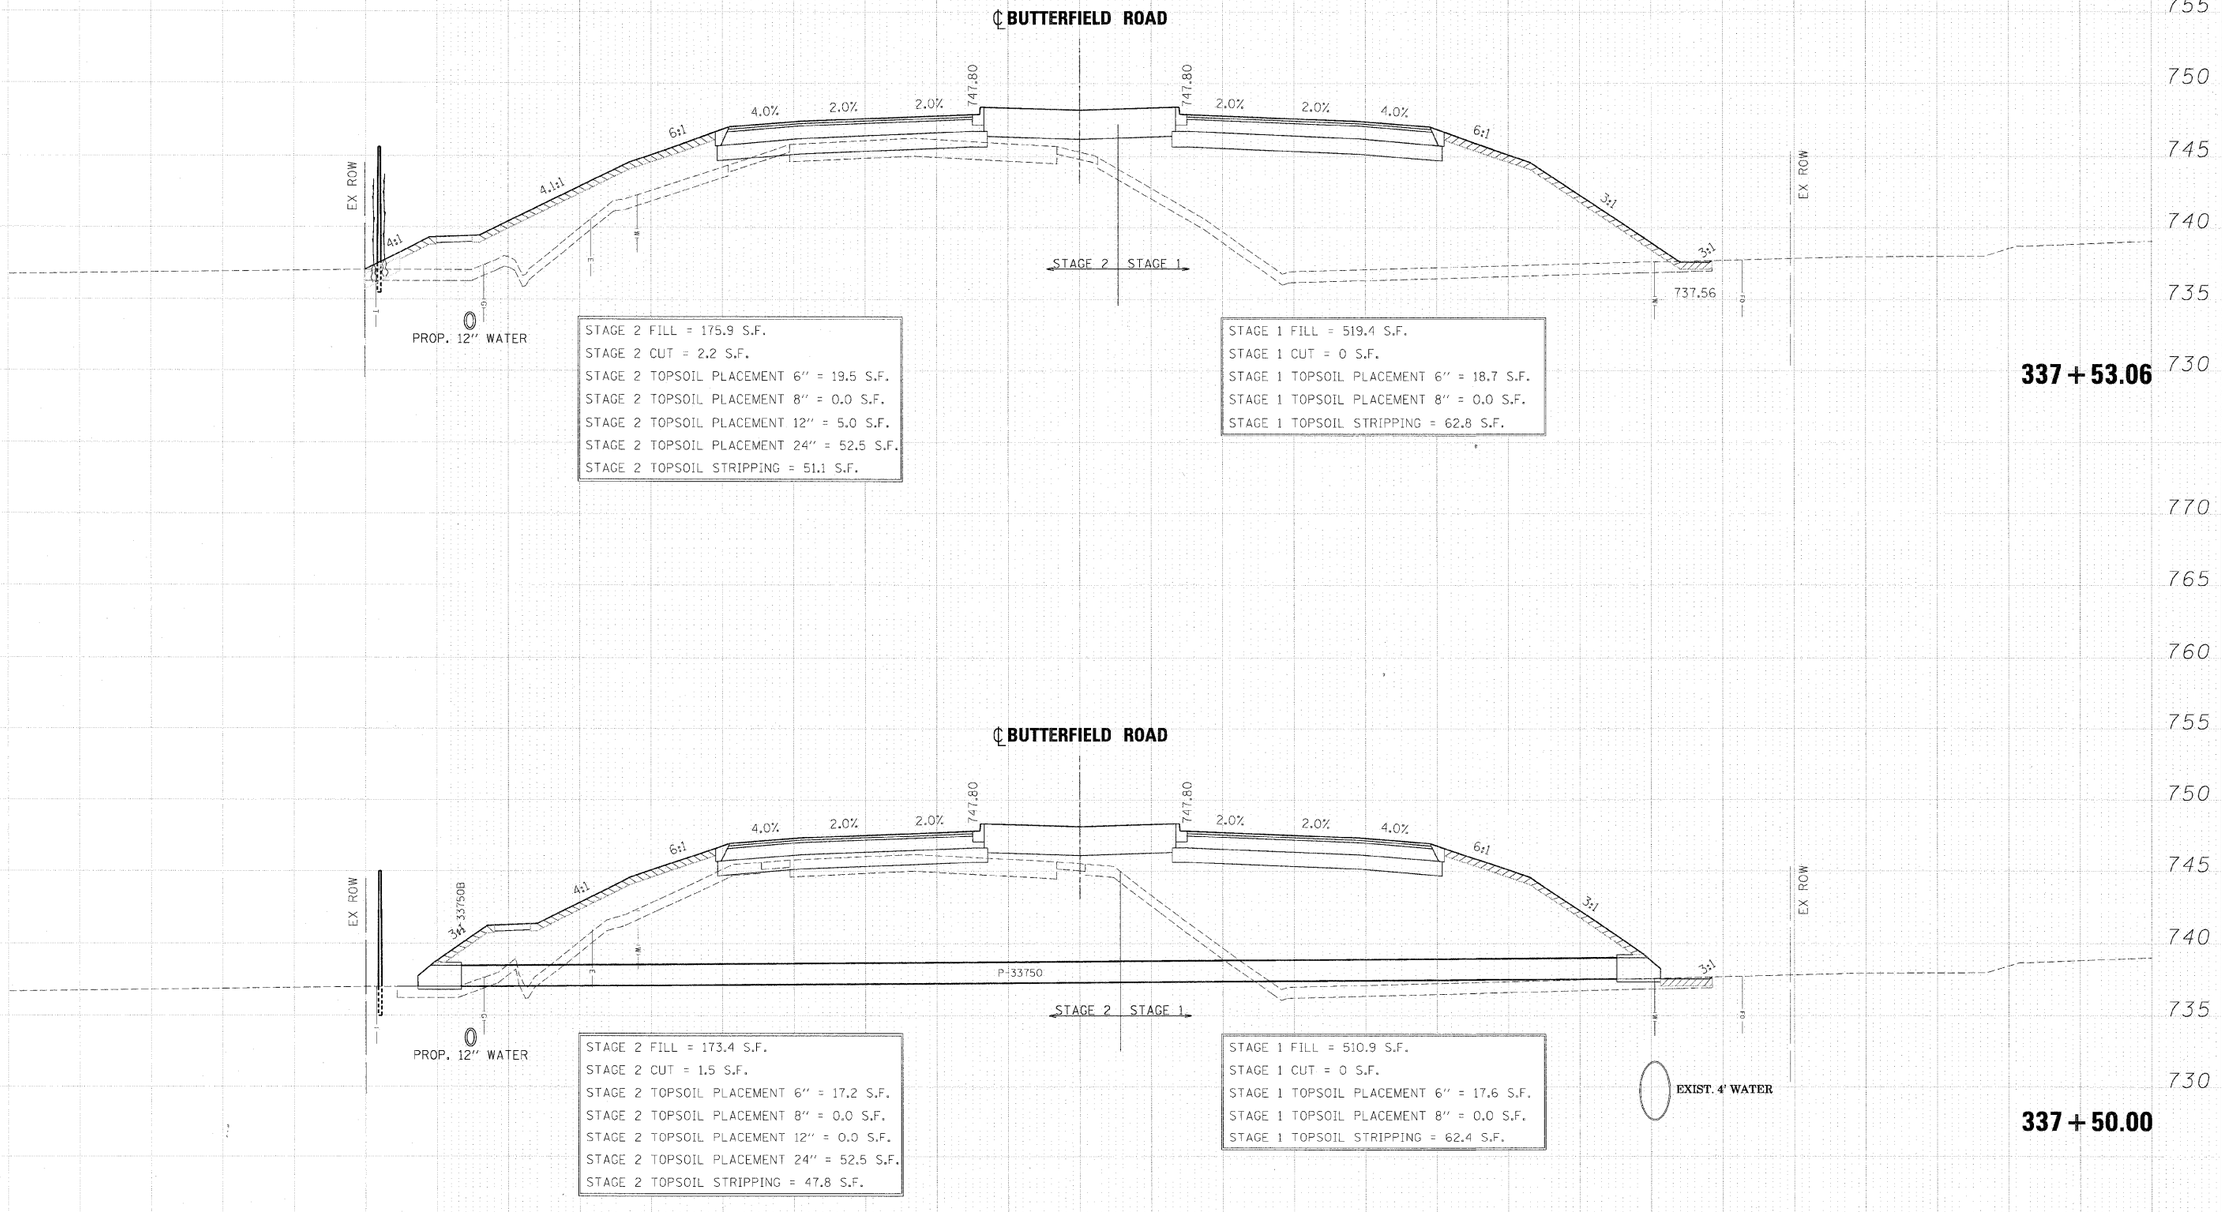

FINAL SURVEY
NOTE BOOK
NO.
SURVEYED
PLOTTED
DRAWN
CHECKED
AREAS
AREAS CHECKED
BY
DATE

ORIGINAL SURVEY
NOTE BOOK
NO.
SURVEYED
PLOTTED
DRAWN
CHECKED
AREAS
AREAS CHECKED
BY
DATE

FILE NAME = ...\D162419-XS_56.DGN	DESIGNED - JMM	REVISED -
USER NAME = tblank	DRAWN - BMH	REVISED -
PLOT DATE = 12/7/2010	CHECKED - RMT	REVISED -
	DATE - 12/6/10	REVISED -

benesch

STATE OF ILLINOIS
DEPARTMENT OF TRANSPORTATION

CROSS SECTIONS – IL RTE 56

SCALE:
SHEET NO. 101 OF 189 SHEETS
STA. 337+50.00 TO STA. 337+53.06

F.A. RTE.	SECTION	COUNTY	TOTAL SHEETS	SHEET NO.
365	(57 & 58)WRS-2	DUPAGE	681	543
		CONTRACT NO. 62419		
		ILLINOIS FED. AID PROJECT		