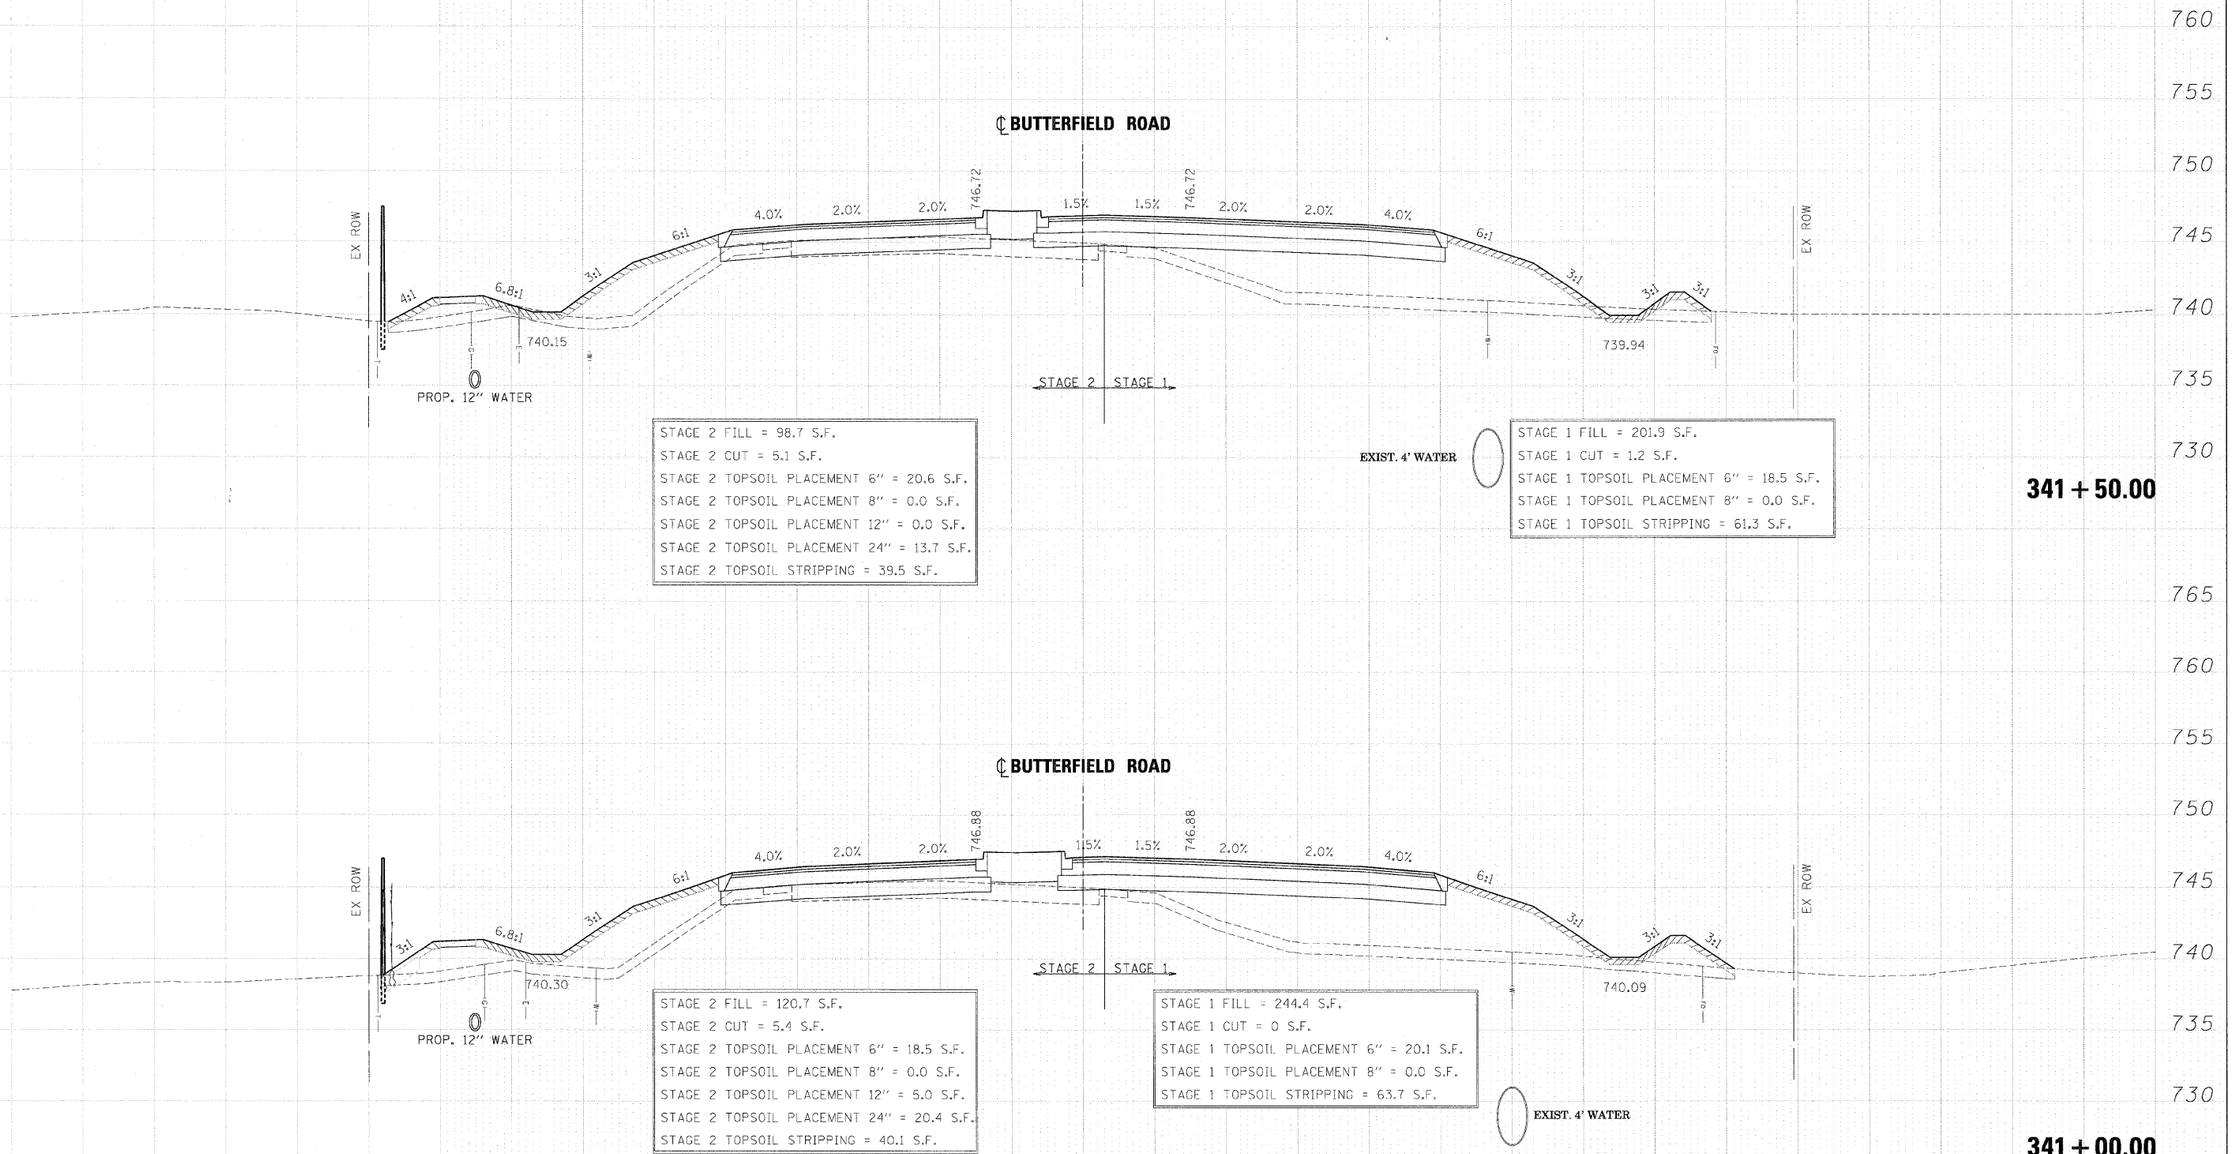

STAGE 2 FILL = 98.7 S.F.
STAGE 2 CUT = 5.1 S.F.
STAGE 2 TOPSOIL PLACEMENT 6" = 20.6 S.F.
STAGE 2 TOPSOIL PLACEMENT 8" = 0.0 S.F.
STAGE 2 TOPSOIL PLACEMENT 12" = 0.0 S.F.
STAGE 2 TOPSOIL PLACEMENT 24" = 13.7 S.F.
STAGE 2 TOPSOIL STRIPPING = 39.5 S.F.

STAGE 1 FILL = 201.9 S.F.
STAGE 1 CUT = 1.2 S.F.
STAGE 1 TOPSOIL PLACEMENT 6" = 18.5 S.F.
STAGE 1 TOPSOIL PLACEMENT 8" = 0.0 S.F.
STAGE 1 TOPSOIL STRIPPING = 61.3 S.F.

341 + 50.00

STAGE 2 FILL = 120.7 S.F.
STAGE 2 CUT = 5.4 S.F.
STAGE 2 TOPSOIL PLACEMENT 6" = 18.5 S.F.
STAGE 2 TOPSOIL PLACEMENT 8" = 0.0 S.F.
STAGE 2 TOPSOIL PLACEMENT 12" = 5.0 S.F.
STAGE 2 TOPSOIL PLACEMENT 24" = 20.4 S.F.
STAGE 2 TOPSOIL STRIPPING = 40.1 S.F.

STAGE 1 FILL = 244.4 S.F.
STAGE 1 CUT = 0 S.F.
STAGE 1 TOPSOIL PLACEMENT 6" = 20.1 S.F.
STAGE 1 TOPSOIL PLACEMENT 8" = 0.0 S.F.
STAGE 1 TOPSOIL STRIPPING = 63.7 S.F.

341 + 00.00

150 140 130 120 110 100 90 80 70 60 50 40 30 20 10 0 10 20 30 40 50 60 70 80 90 100 110 120 130 140 150

FINAL SURVEY — NOTE BOOK — NO. — BY — DATE — SURVEYED — PLOTTED — TYPICALS — AREAS — AREAS CHECKED

ORIGINAL SURVEY — NOTE BOOK — NO. — BY — DATE — SURVEYED — PLOTTED — TYPICALS — AREAS — AREAS CHECKED

FILE NAME = ...\D162419-XS_56.DGN	DESIGNED - JMM	REVISED -
USER NAME = tblank	DRAWN - BMH	REVISED -
PLOT DATE = 12/7/2010	CHECKED - RMT	REVISED -
	DATE - 12/6/10	REVISED -

benesch

STATE OF ILLINOIS
DEPARTMENT OF TRANSPORTATION

CROSS SECTIONS – IL RTE 56

SCALE: | SHEET NO. 105 OF 189 SHEETS | STA. 341+00.00 TO STA. 341+50.00

F.A. RTE.	SECTION	COUNTY	TOTAL SHEETS	SHEET NO.
365	(57 & 58)WRS-2	DUPAGE	681	547
		CONTRACT NO. 62419		
		ILLINOIS FED. AID PROJECT		