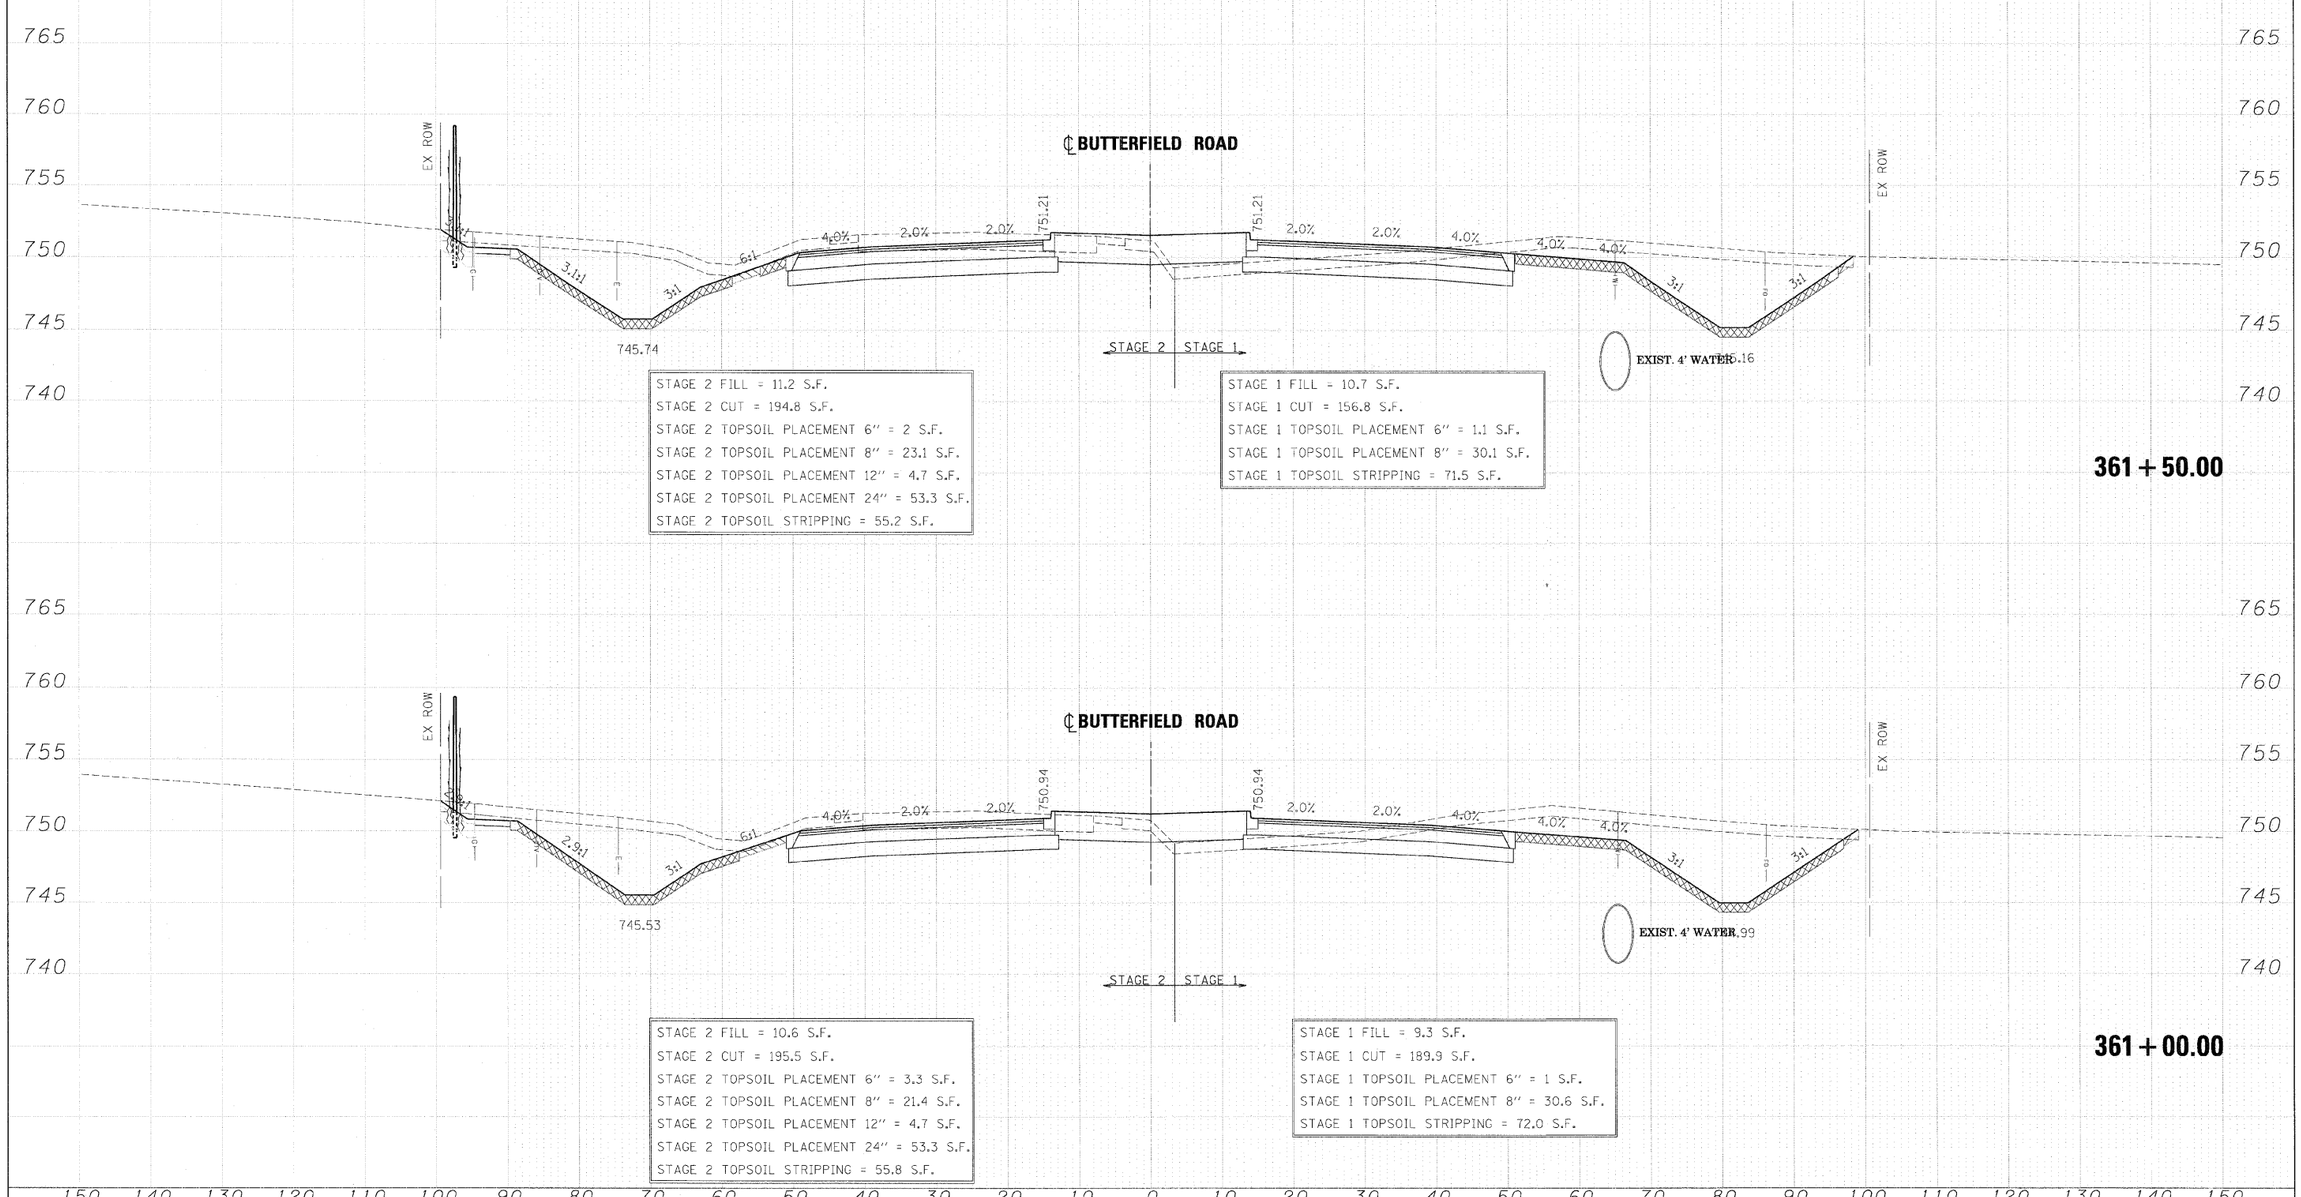


FINAL SURVEY — NOTE BOOK NO. — SURVEYED — PLOTTED — TEMPLATE — AREAS — AREAS CHECKED — BY — DATE

ORIGINAL SURVEY — NOTE BOOK NO. — SURVEYED — PLOTTED — TEMPLATE — AREAS — AREAS CHECKED — BY — DATE

| | | | |
|---|---|---|---|
| FILE NAME = | DESIGNED - JMM | REVISED - | benesch |
| ...\0162419-X5_56.DGN | DRAWN - BMH | REVISED - | |
| USER NAME = tblank | CHECKED - RMT | REVISED - | |
| PLOT DATE = 12/7/2010 | DATE - 12/6/10 | REVISED - | |

**STATE OF ILLINOIS**
**DEPARTMENT OF TRANSPORTATION**

**CROSS SECTIONS – IL RTE 56**

SCALE: | SHEET NO. 126 OF 189 SHEETS | STA. 361+00.00 TO STA. 361+50.00

| F.A. RTE. | SECTION | COUNTY | TOTAL SHEETS | SHEET NO. |
|---|---|---|---|---|
| 365 | (57 & 58)WRS-2 | DUPAGE | 681 | 568 |

CONTRACT NO. 62419

ILLINOIS FED. AID PROJECT