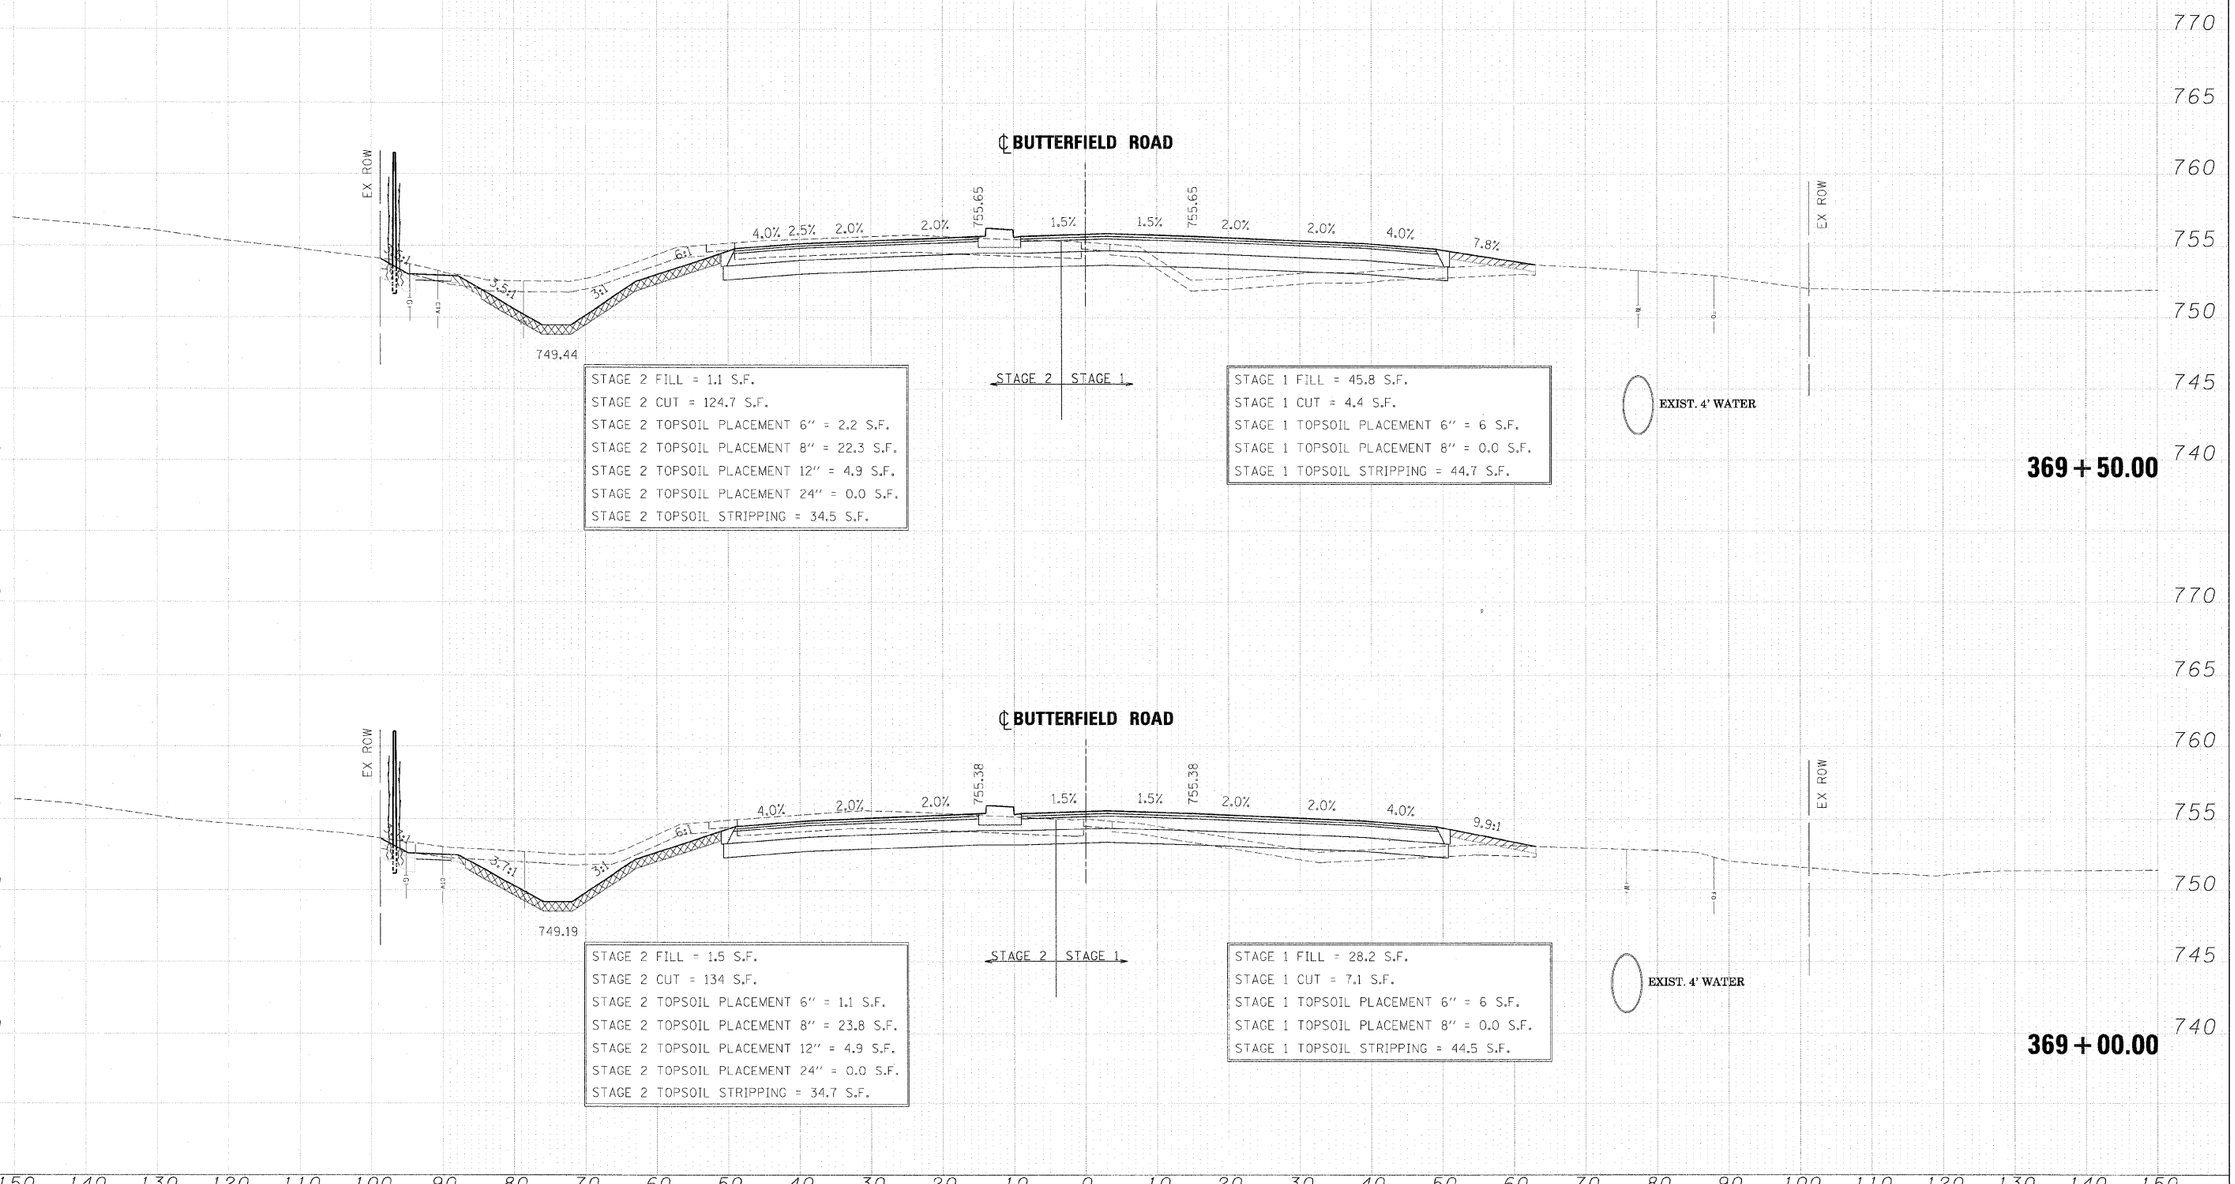

FINAL SURVEY — NOTE BOOK — NO. — SURVEYED — PLOTTED — TEMPLATE — AREAS — BY — DATE — AREAS CHECKED

ORIGINAL SURVEY — NOTE BOOK — NO. — SURVEYED — PLOTTED — TEMPLATE — AREAS — BY — DATE — AREAS CHECKED

FILE NAME = ...\D162419-XS_56.DGN	DESIGNED - JMM	REVISED -
USER NAME = tblank	DRAWN - BMH	REVISED -
PLOT DATE = 12/7/2010	CHECKED - RMT	REVISED -
	DATE - 12/6/10	REVISED -

benesch

STATE OF ILLINOIS
DEPARTMENT OF TRANSPORTATION

CROSS SECTIONS – IL RTE 56

SCALE: | SHEET NO. 134 OF 189 SHEETS | STA. 369+00.00 TO STA. 369+50.00

F.A. RTE.	SECTION	COUNTY	TOTAL SHEETS	SHEET NO.
365	(57 & 58)WRS-2	DUPAGE	681	576
		CONTRACT NO. 62419		
	ILLINOIS FED. AID PROJECT			