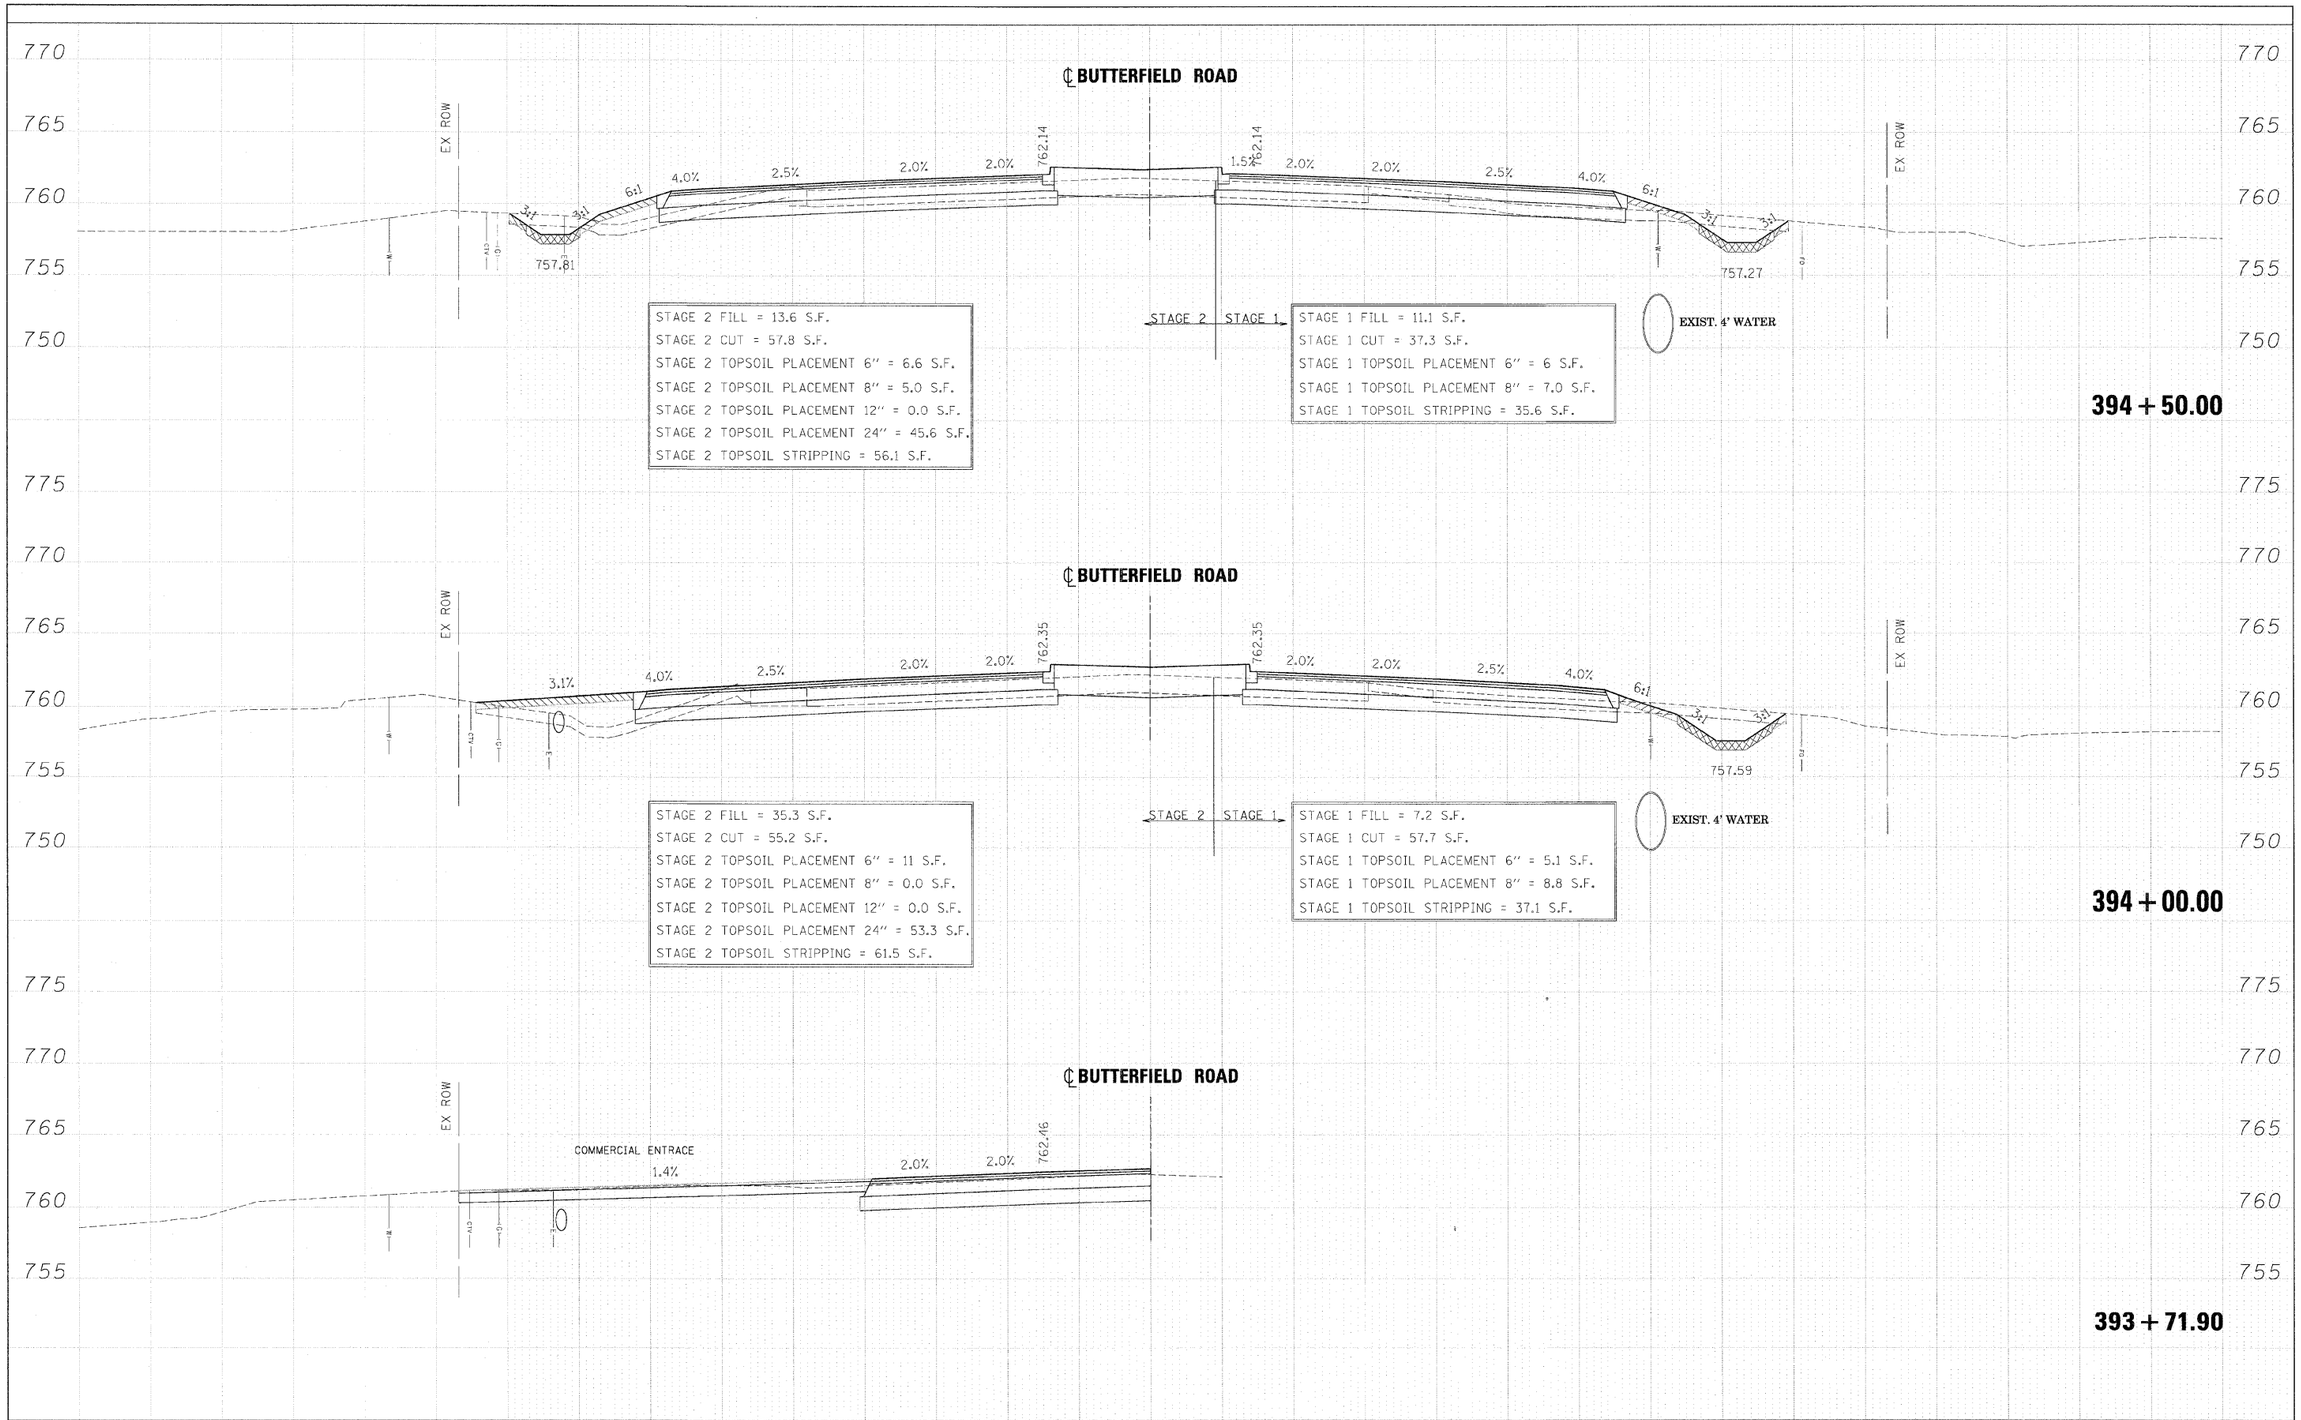

FINAL SURVEY	BY	DATE
SURVEYED		
PLOTTED		
NOTE BOOK	PROOFREAD	
NO.	AREAS CHECKED	

ORIGINAL SURVEY	BY	DATE
SURVEYED		
PLOTTED		
NOTE BOOK	PROOFREAD	
NO.	AREAS CHECKED	

FILE NAME =	DESIGNED - JMM	REVISED -	
...\0162419-X5_56.DGN	DRAWN - BMH	REVISED -	
USER NAME = tblank	CHECKED - RMT	REVISED -	
PLOT DATE = 12/7/2010	DATE - 12/6/10	REVISED -	

benesch

STATE OF ILLINOIS
DEPARTMENT OF TRANSPORTATION

CROSS SECTIONS – IL RTE 56

SCALE: | SHEET NO. 159 OF 189 SHEETS | STA. 393+71.90 TO STA. 394+50.00

F.A. RTE.	SECTION	COUNTY	TOTAL SHEETS	SHEET NO.
365	(57 & 58)WRS-2	DUPAGE	681	601

CONTRACT NO. 62419

ILLINOIS FED. AID PROJECT