FINAL SURVEY	
NOTE BOOK	SURVEYED
NO.	PLOTTED
	TEMPLATE
	AREAS
	AREAS CHECKED
BY	
DATE	

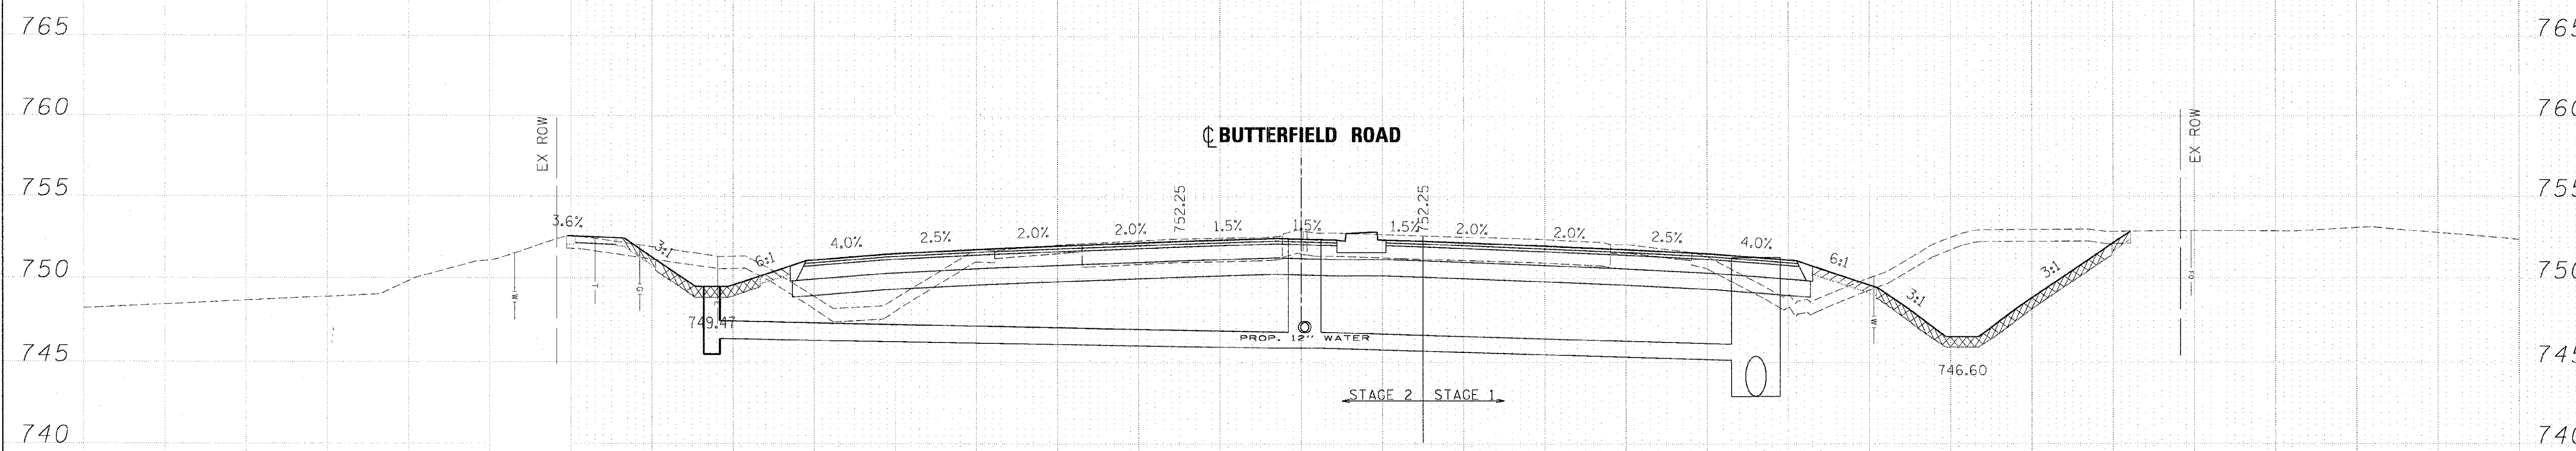

STAGE 2 FILL = 24.9 S.F.
STAGE 2 CUT = 88.3 S.F.
STAGE 2 TOPSOIL PLACEMENT 6" = 4.8 S.F.
STAGE 2 TOPSOIL PLACEMENT 8" = 8.6 S.F.
STAGE 2 TOPSOIL PLACEMENT 12" = 0.0 S.F.
STAGE 2 TOPSOIL PLACEMENT 24" = 0.0 S.F.
STAGE 2 TOPSOIL STRIPPING = 42.1 S.F.

STAGE 1 FILL = 14.8 S.F.
STAGE 1 CUT = 160.6 S.F.
STAGE 1 TOPSOIL PLACEMENT 6" = 5.1 S.F.
STAGE 1 TOPSOIL PLACEMENT 8" = 19.3 S.F.
STAGE 1 TOPSOIL STRIPPING = 40.6 S.F.

EXIST. 4' WATER

406 + 50.00

ORIGINAL SURVEY	
NOTE BOOK	SURVEYED
NO.	PLOTTED
	TEMPLATE
	AREAS
	AREAS CHECKED
BY	
DATE	

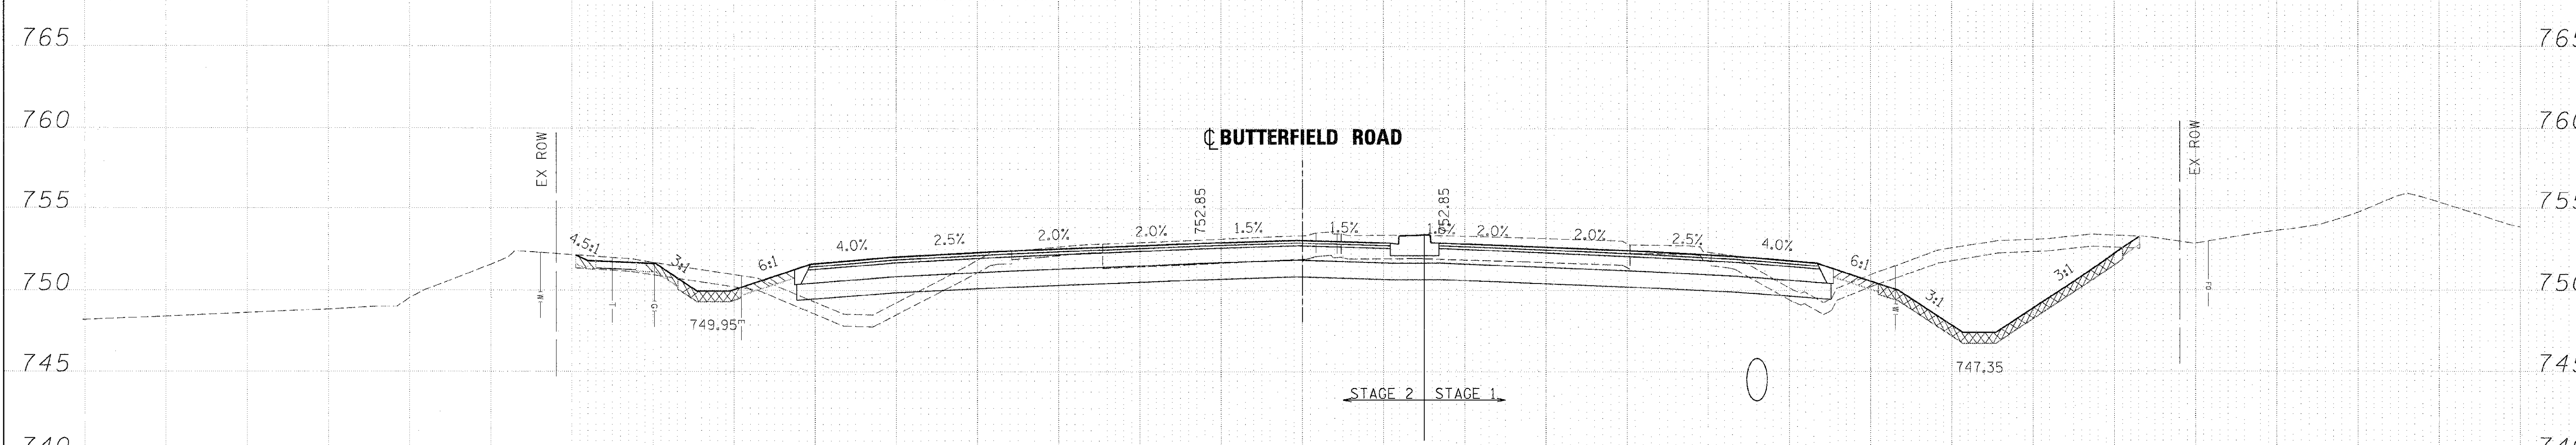

STAGE 2 FILL = 29.5 S.F.
STAGE 2 CUT = 86.3 S.F.
STAGE 2 TOPSOIL PLACEMENT 6" = 7.1 S.F.
STAGE 2 TOPSOIL PLACEMENT 8" = 5.1 S.F.
STAGE 2 TOPSOIL PLACEMENT 12" = 0.0 S.F.
STAGE 2 TOPSOIL PLACEMENT 24" = 0.0 S.F.
STAGE 2 TOPSOIL STRIPPING = 41.1 S.F.

STAGE 1 FILL = 7.6 S.F.
STAGE 1 CUT = 162.8 S.F.
STAGE 1 TOPSOIL PLACEMENT 6" = 3.8 S.F.
STAGE 1 TOPSOIL PLACEMENT 8" = 20.0 S.F.
STAGE 1 TOPSOIL STRIPPING = 39.5 S.F.

EXIST. 4' WATER

406 + 00.00

150 140 130 120 110 100 90 80 70 60 50 40 30 20 10 0 10 20 30 40 50 60 70 80 90 100 110 120 130 140 150

FILE NAME =	DESIGNED - JMM	REVISED -
...\D162419-XS_56.DGN	DRAWN - BMH	REVISED -
USER NAME = tblank	CHECKED - RMT	REVISED -
PLOT DATE = 12/7/2010	DATE - 12/6/10	REVISED -

benesch

STATE OF ILLINOIS
DEPARTMENT OF TRANSPORTATION

CROSS SECTIONS - IL RTE 56

SCALE: | SHEET NO. 171 OF 189 SHEETS | STA. 406+00.00 TO STA. 406+50.00

F.A. RTE.	SECTION	COUNTY	TOTAL SHEETS	SHEET NO.
365	(57 & 58)WRS-2	DUPAGE	681	613
		CONTRACT NO. 62419		
	ILLINOIS FED. AID PROJECT			