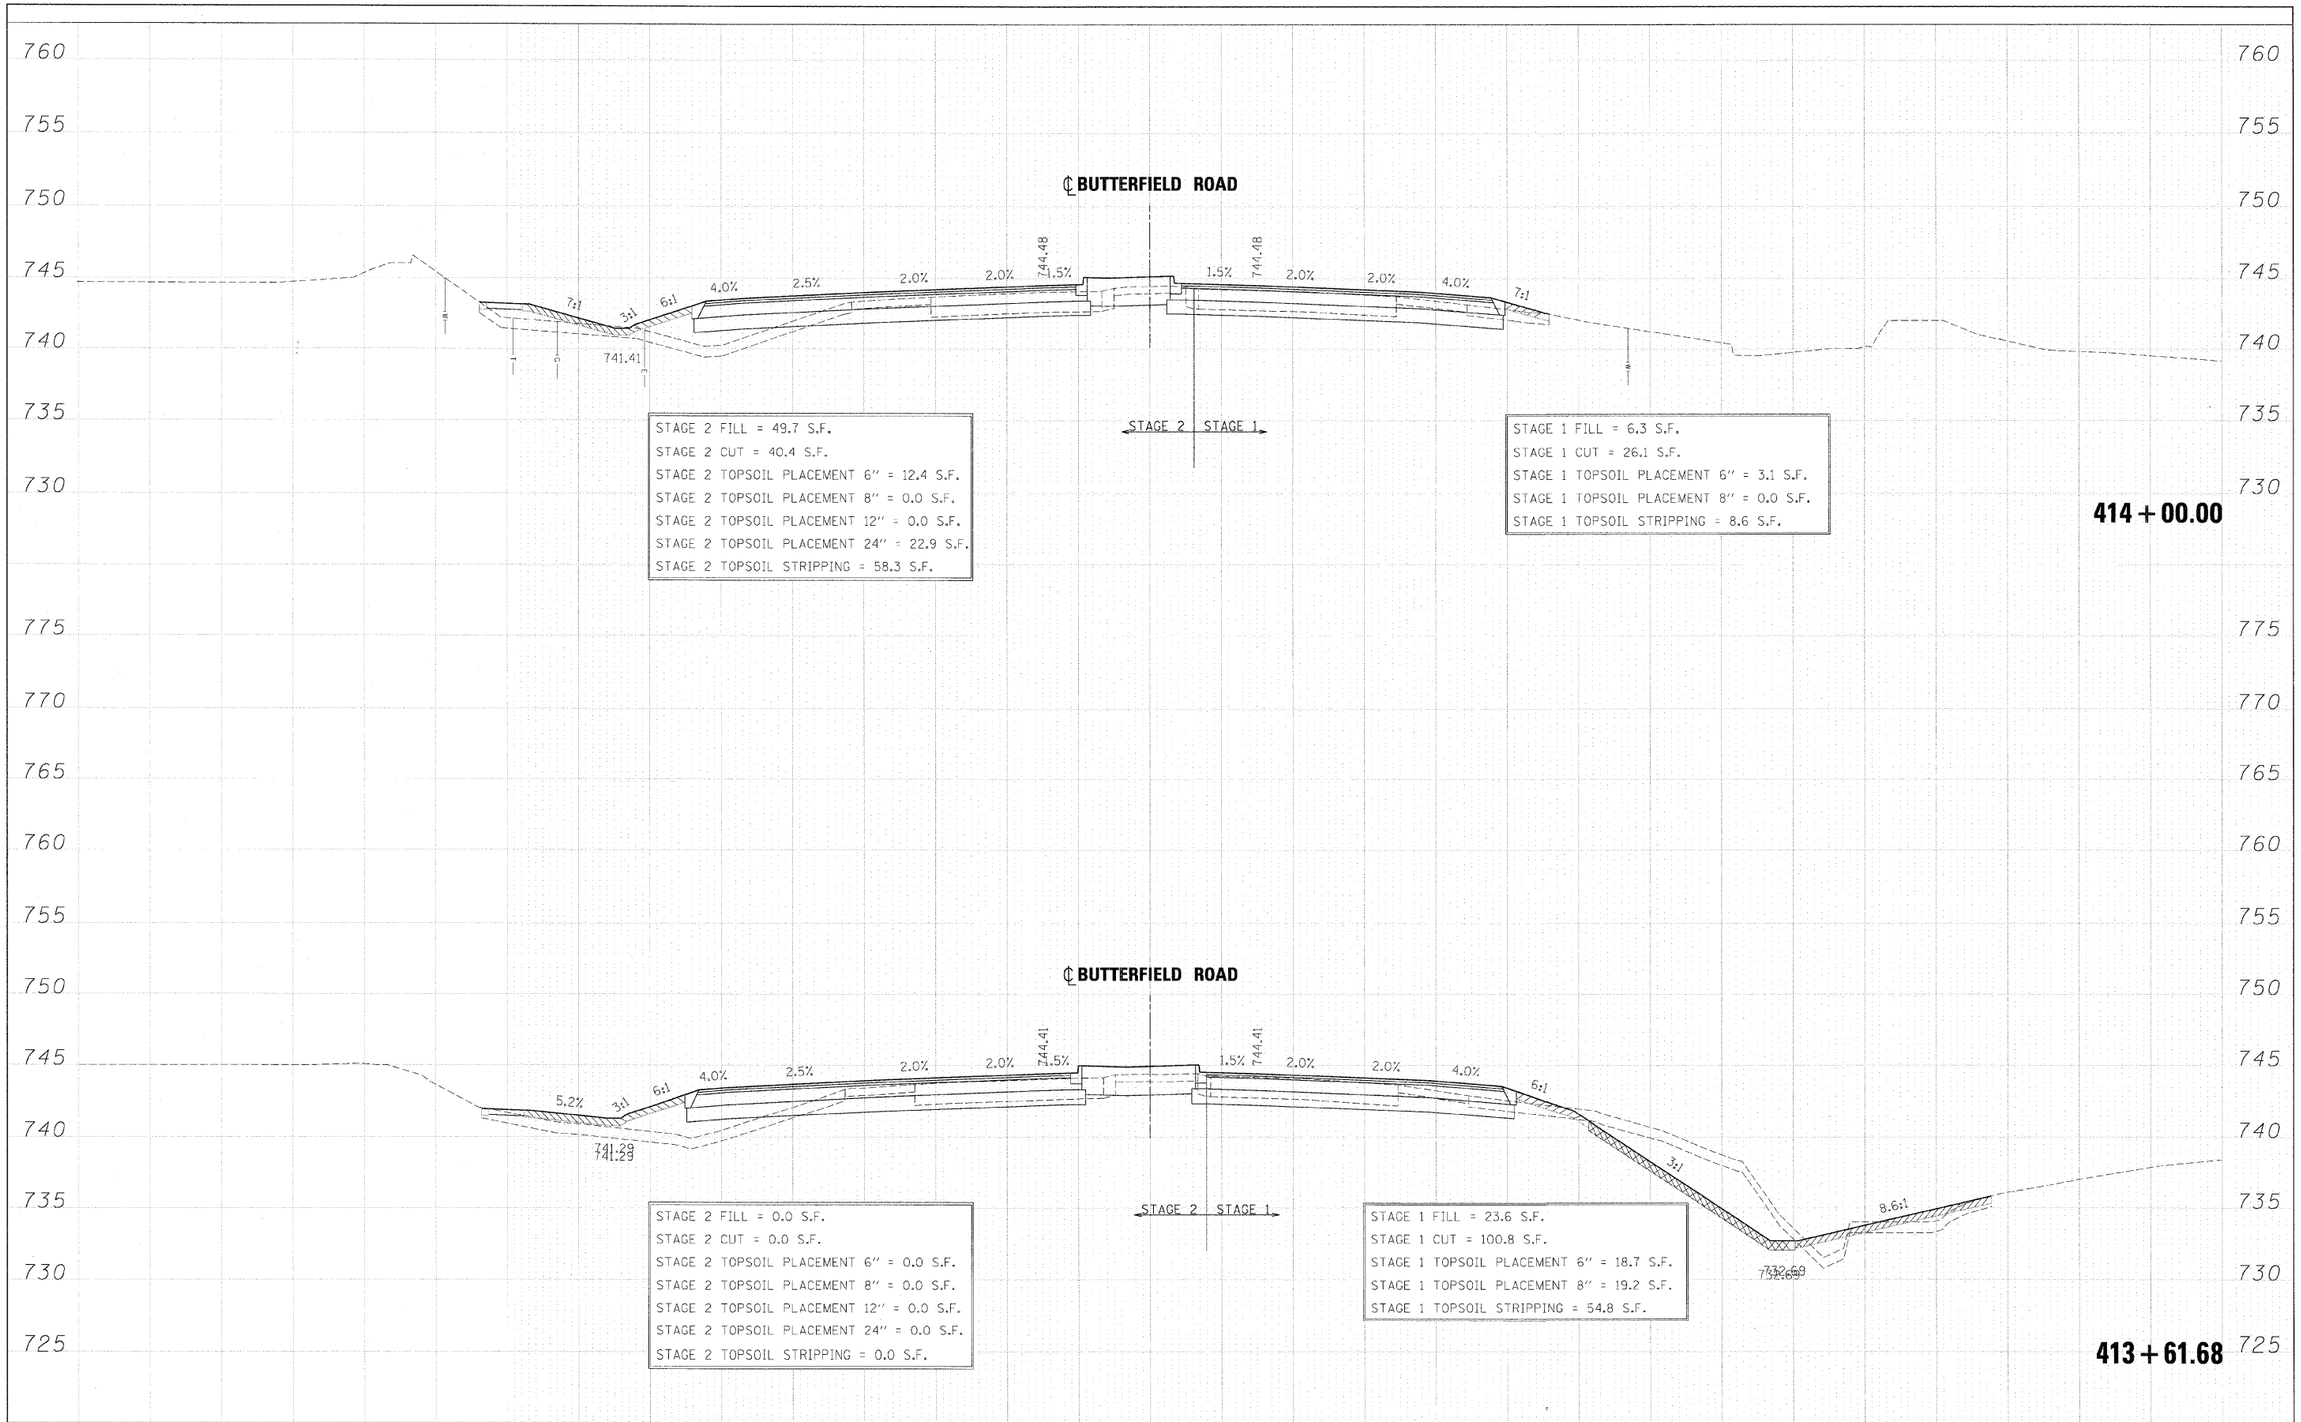

FINAL SURVEY	BY	DATE
SURVEYED		
PLOTTED		
ROADWAY		
AREAS		
AREAS CHECKED		
NOTE BOOK		
NO.		

ORIGINAL SURVEY	BY	DATE
SURVEYED		
PLOTTED		
ROADWAY		
AREAS		
AREAS CHECKED		
NOTE BOOK		
NO.		

FILE NAME =	DESIGNED - JMM	REVISED -	
...\D162419-XS_56.DGN	DRAWN - BMH	REVISED -	
USER NAME = tblank	CHECKED - RMT	REVISED -	
PLOT DATE = 12/7/2012	DATE - 12/6/10	REVISED -	

benesch

STATE OF ILLINOIS
DEPARTMENT OF TRANSPORTATION

CROSS SECTIONS – IL RTE 56

SCALE: | SHEET NO. 185 OF 189 SHEETS | STA. 413+61.68 TO STA. 414+00.00

F.A. RTE.	SECTION	COUNTY	TOTAL SHEETS	SHEET NO.
365	(57 & 58)WRS-2	DUPAGE	681	627
		CONTRACT NO. 62419		
		ILLINOIS FED. AID PROJECT		