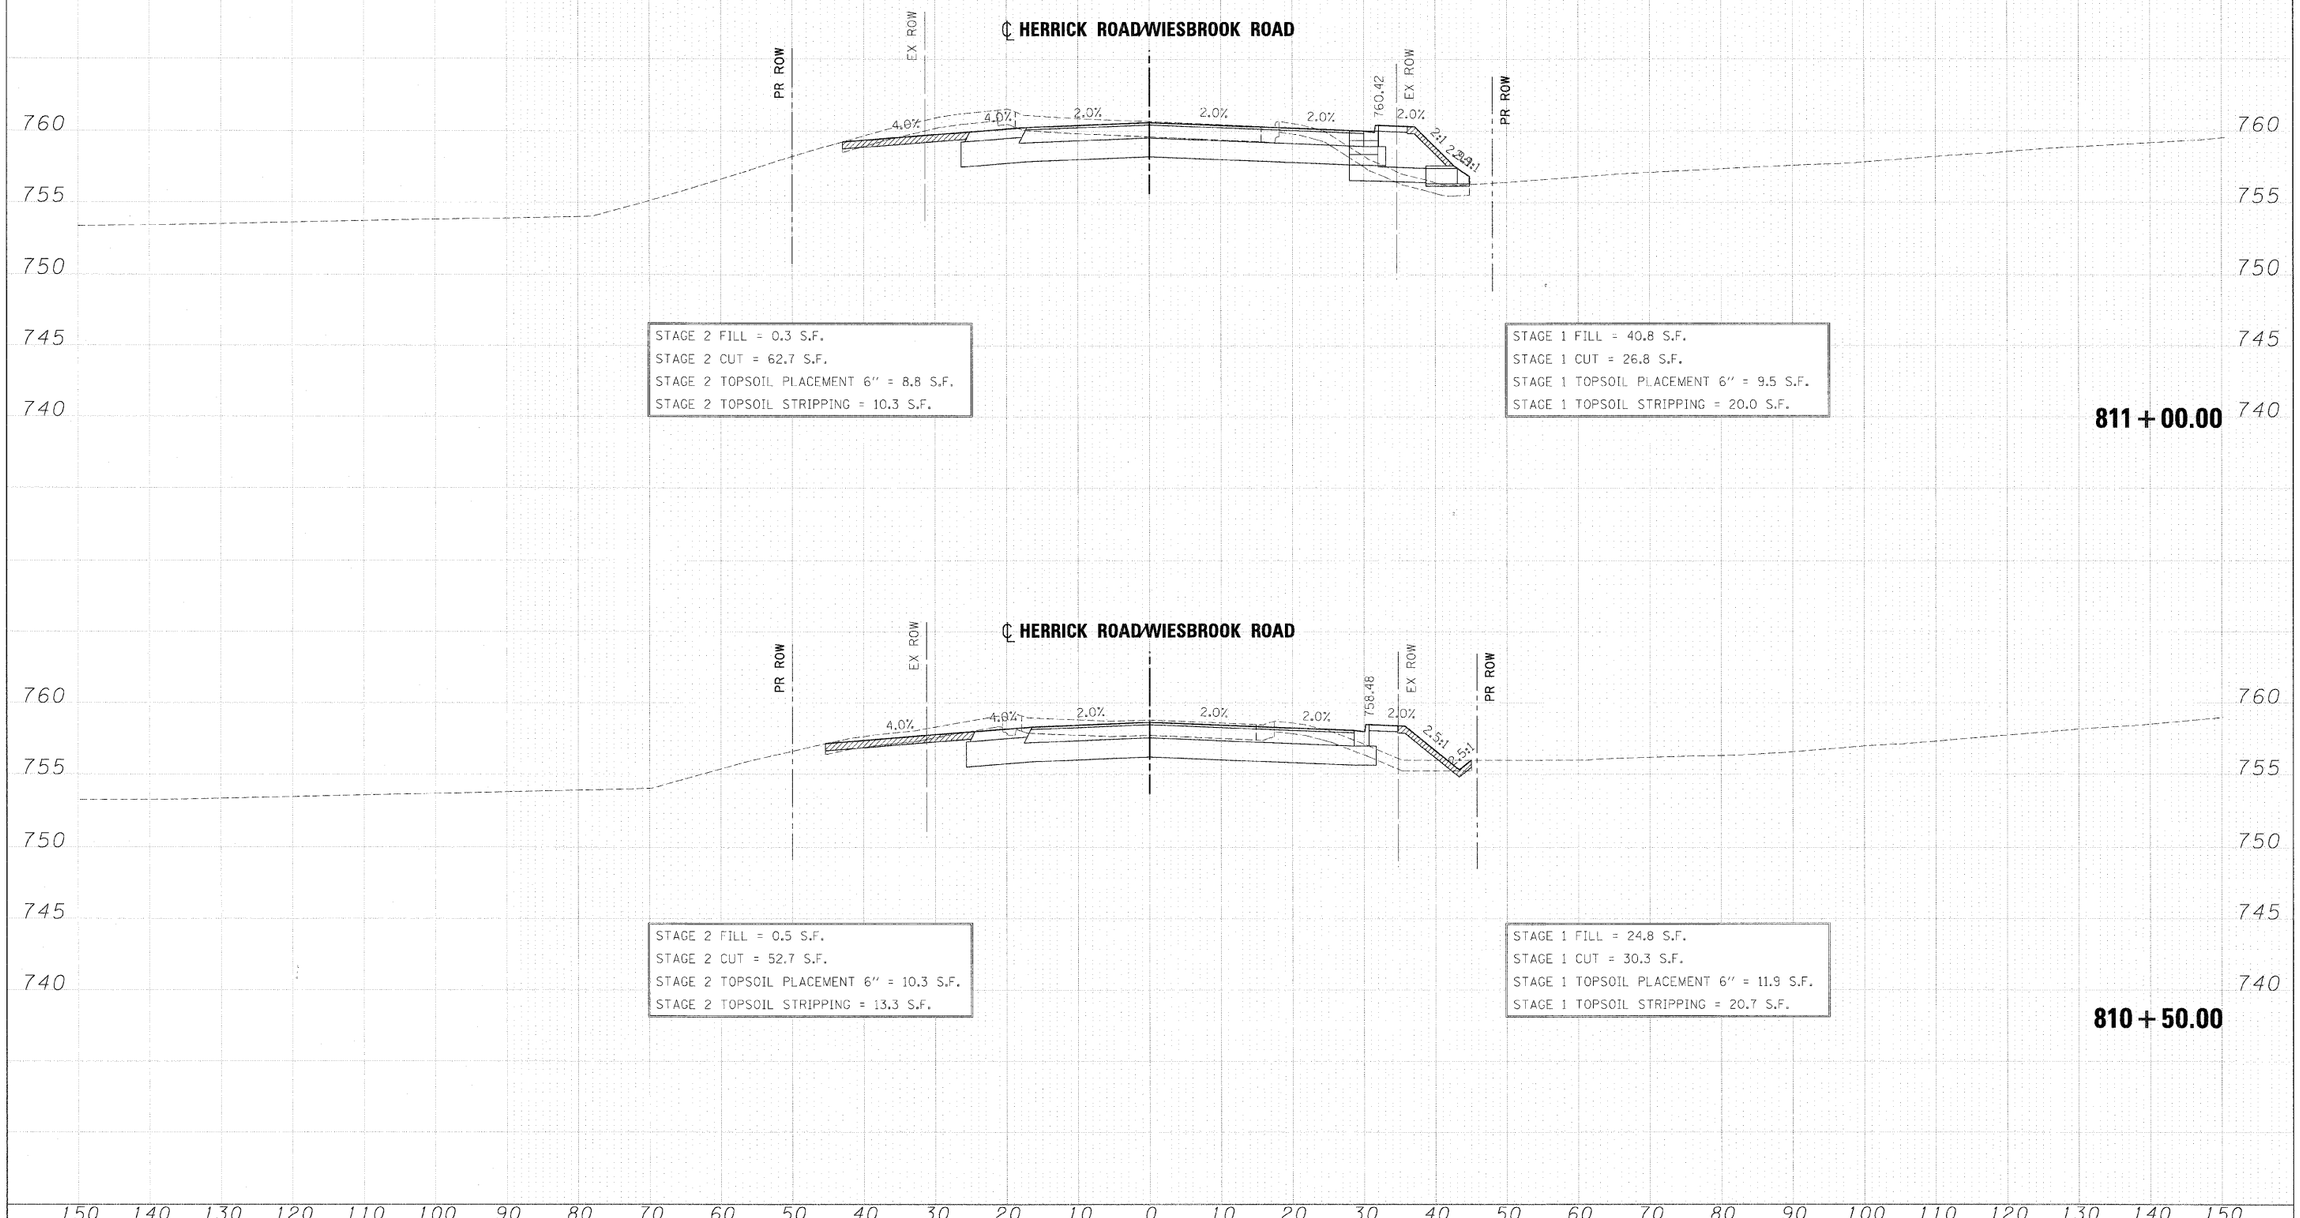

FINAL SURVEY | NOTE BOOK NO. | SURVEYED | PLOTTED | TEMPLATE | AREAS | AREAS CHECKED | BY | DATE

ORIGINAL SURVEY | NOTE BOOK NO. | SURVEYED | PLOTTED | TEMPLATE | AREAS | AREAS CHECKED | BY | DATE

FILE NAME =	DESIGNED - JMM	REVISED -	benesch
...\D162419-XS_Herrick.dgn	DRAWN - BMH	REVISED -	
USER NAME = tblank	CHECKED - RMT	REVISED -	
PLOT DATE = 12/7/2010	DATE - 12/6/10	REVISED -	

STATE OF ILLINOIS
DEPARTMENT OF TRANSPORTATION

CROSS SECTIONS - HERRICK ROAD/WEISBROOK ROAD

SCALE: | SHEET NO. 7 OF 14 SHEETS | STA. 810+50.00 TO STA. 811+00.00

F.A. RTE.	SECTION	COUNTY	TOTAL SHEETS	SHEET NO.
365	(57 & 58)WRS-2	DUPAGE	681	638

CONTRACT NO. 62419

ILLINOIS FED. AID PROJECT