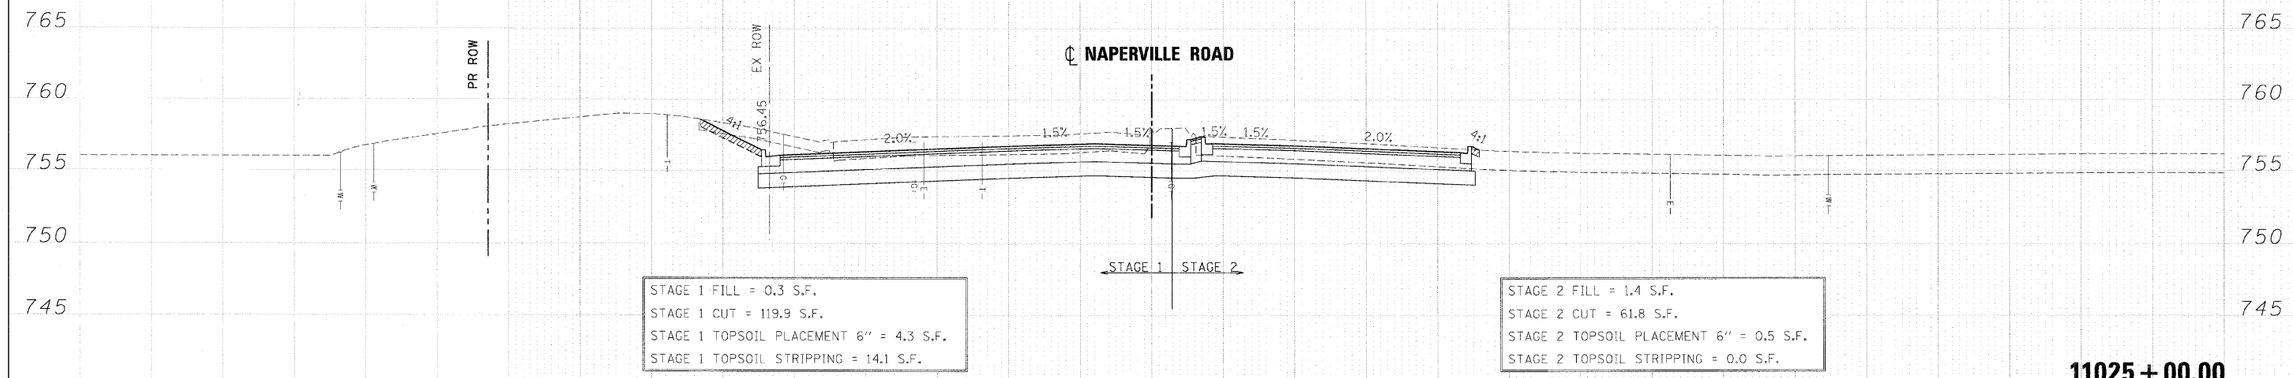

STAGE 1 FILL = 0.3 S.F.
STAGE 1 CUT = 119.9 S.F.
STAGE 1 TOPSOIL PLACEMENT 6" = 4.3 S.F.
STAGE 1 TOPSOIL STRIPPING = 14.1 S.F.

STAGE 2 FILL = 1.4 S.F.
STAGE 2 CUT = 61.8 S.F.
STAGE 2 TOPSOIL PLACEMENT 6" = 0.5 S.F.
STAGE 2 TOPSOIL STRIPPING = 0.0 S.F.

11025 + 00.00

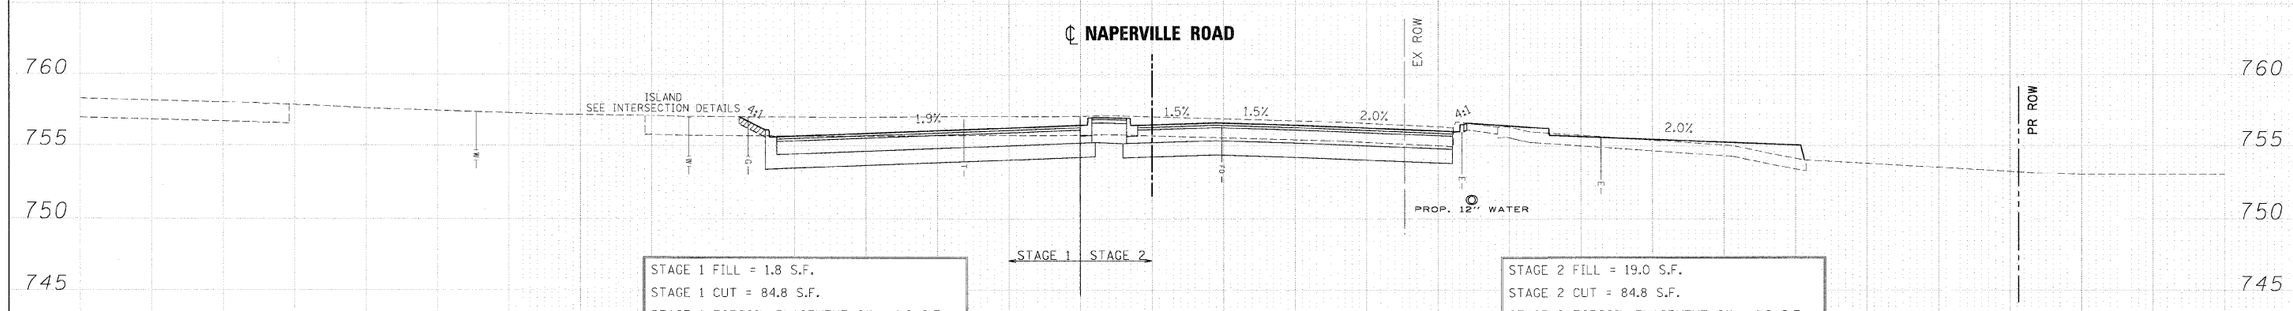

STAGE 1 FILL = 1.8 S.F.
STAGE 1 CUT = 84.8 S.F.
STAGE 1 TOPSOIL PLACEMENT 6" = 1.8 S.F.
STAGE 1 TOPSOIL STRIPPING = 0.0 S.F.

STAGE 2 FILL = 19.0 S.F.
STAGE 2 CUT = 84.8 S.F.
STAGE 2 TOPSOIL PLACEMENT 6" = 1.8 S.F.
STAGE 2 TOPSOIL PLACEMENT 8" = 42.6 S.F.

11023 + 00.00

150 140 130 120 110 100 90 80 70 60 50 40 30 20 10 0 10 20 30 40 50 60 70 80 90 100 110 120 130 140 150

FILE NAME = ...\D1624;9-XS_Naper.dgn	DESIGNED - JMM	REVISED -
USER NAME = tblank	DRAWN - BMH	REVISED -
PLOT DATE = 12/7/2010	CHECKED - RMT	REVISED -
	DATE - 12/6/10	REVISED -

benesch

STATE OF ILLINOIS
DEPARTMENT OF TRANSPORTATION

CROSS SECTIONS – NAPERVILLE ROAD

SCALE: | SHEET NO. 14 OF 28 SHEETS | STA. 11023+00.00 TO STA. 11025+00.00

F.A. RTE.	SECTION	COUNTY	TOTAL SHEETS	SHEET NO.
365	(57 & 58)WRS-2	DUPAGE	681	667
		CONTRACT NO. 62419		
		ILLINOIS FED. AID PROJECT		

FINAL SURVEY — NOTE BOOK — SURVEYED — PLOTTED — ISSUE DATE — AREAS — AREAS CHECKED — NO. — BY — DATE

ORIGINAL SURVEY — NOTE BOOK — SURVEYED — PLOTTED — ISSUE DATE — AREAS — AREAS CHECKED — NO. — BY — DATE