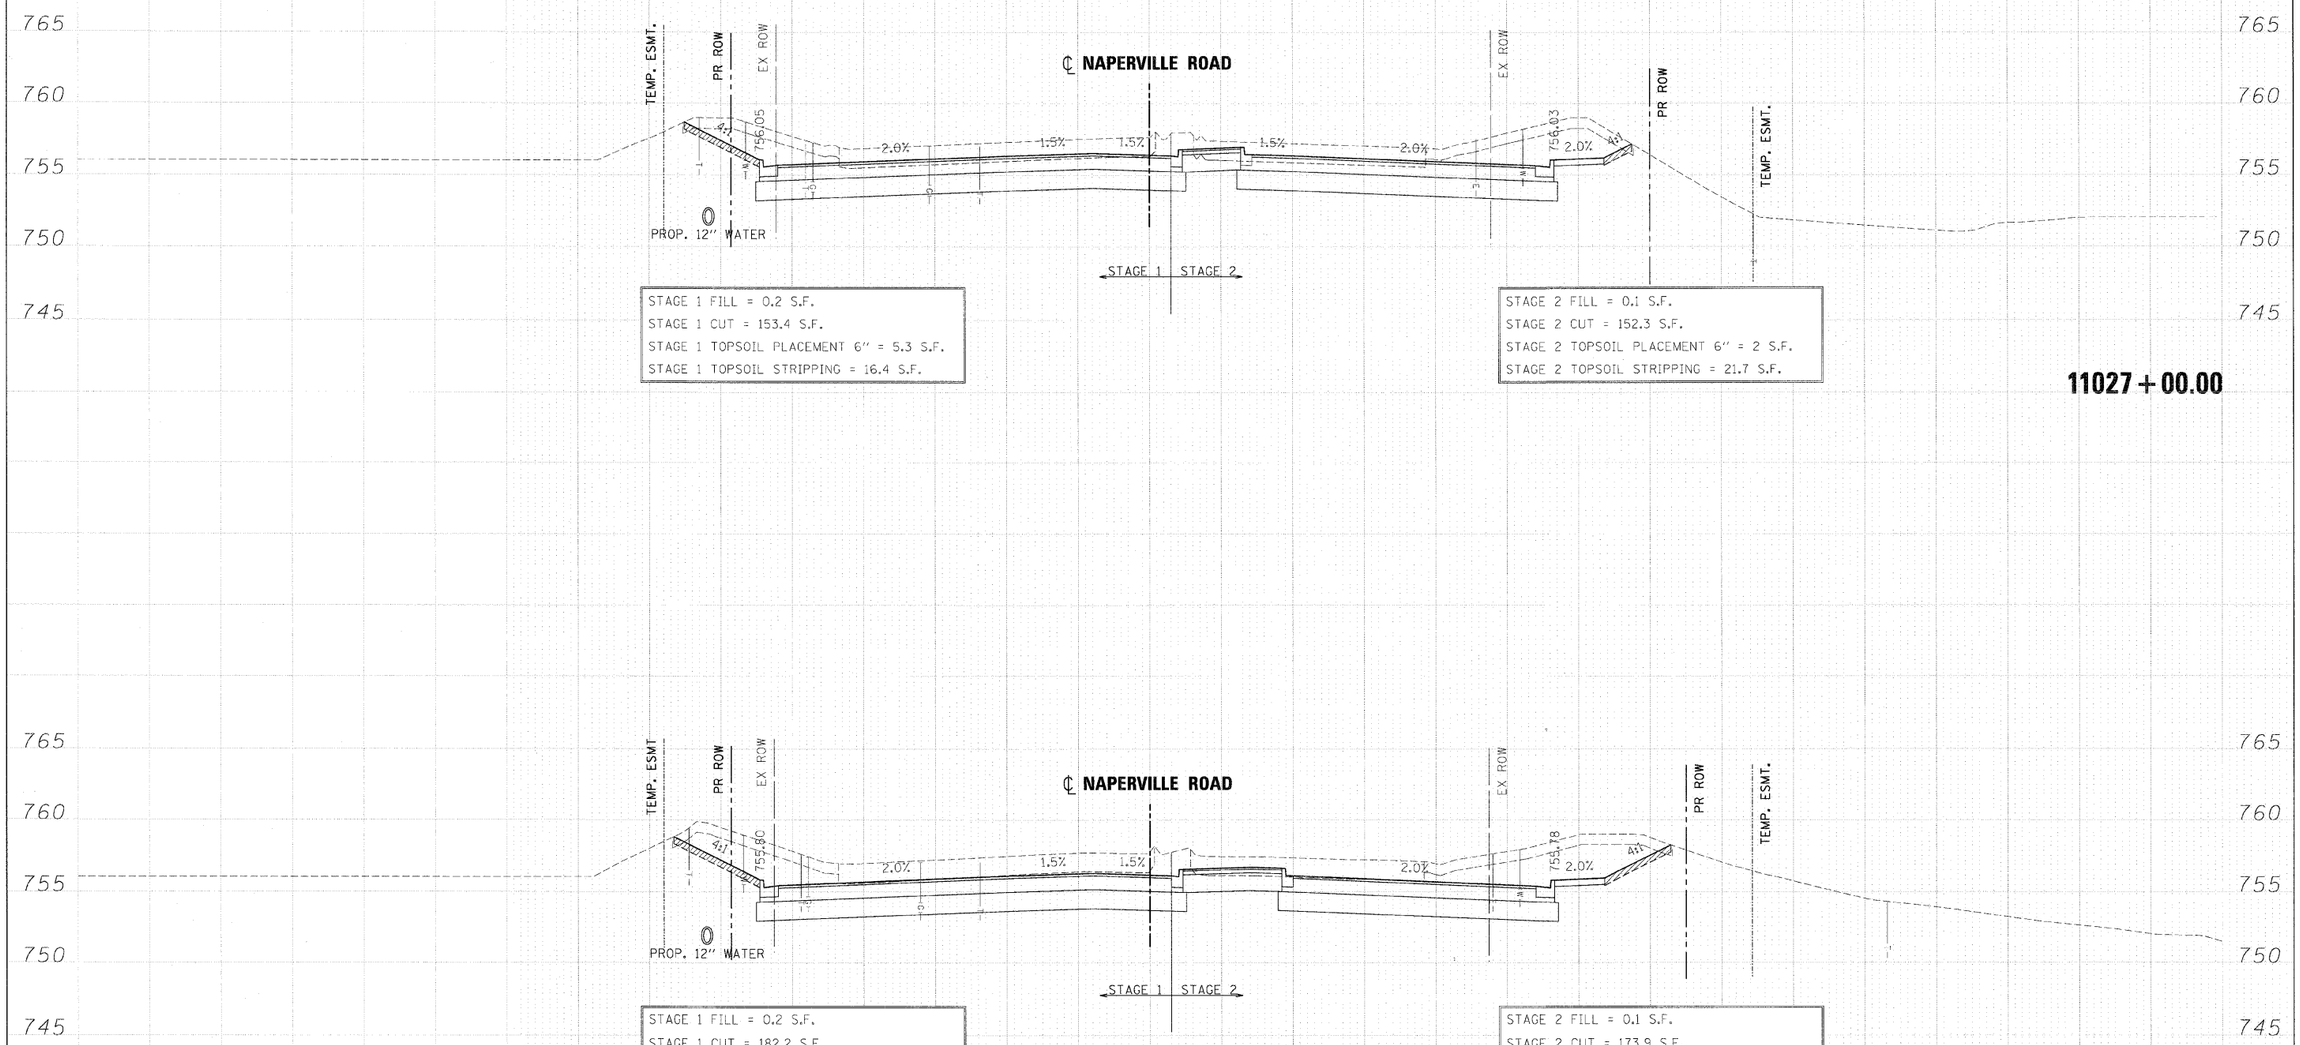

FINAL SURVEY — NOTE BOOK — NO. — SURVEYED — PLOTTED — TRAVERSE — AREAS — AREAS CHECKED — BY — DATE

ORIGINAL SURVEY — NOTE BOOK — NO. — SURVEYED — PLOTTED — TRAVERSE — AREAS — AREAS CHECKED — BY — DATE

FILE NAME =	DESIGNED - JMM	REVISED -
$FILE$	DRAWN - BMH	REVISED -
USER NAME = $USER$	CHECKED - RMT	REVISED -
PLOT DATE = $DATE$	DATE - 12/6/10	REVISED -

benesch

STATE OF ILLINOIS
DEPARTMENT OF TRANSPORTATION

CROSS SECTIONS – NAPERVILLE ROAD

SCALE: | SHEET NO. 16 OF 28 SHEETS | STA. 11026+50.00 TO STA. 11027+00.00

F.A. RTE.	SECTION	COUNTY	TOTAL SHEETS	SHEET NO.
365	(57 & 58)WRS-2	DUPAGE	681	669
		CONTRACT NO. 62419		
		ILLINOIS FED. AID PROJECT		