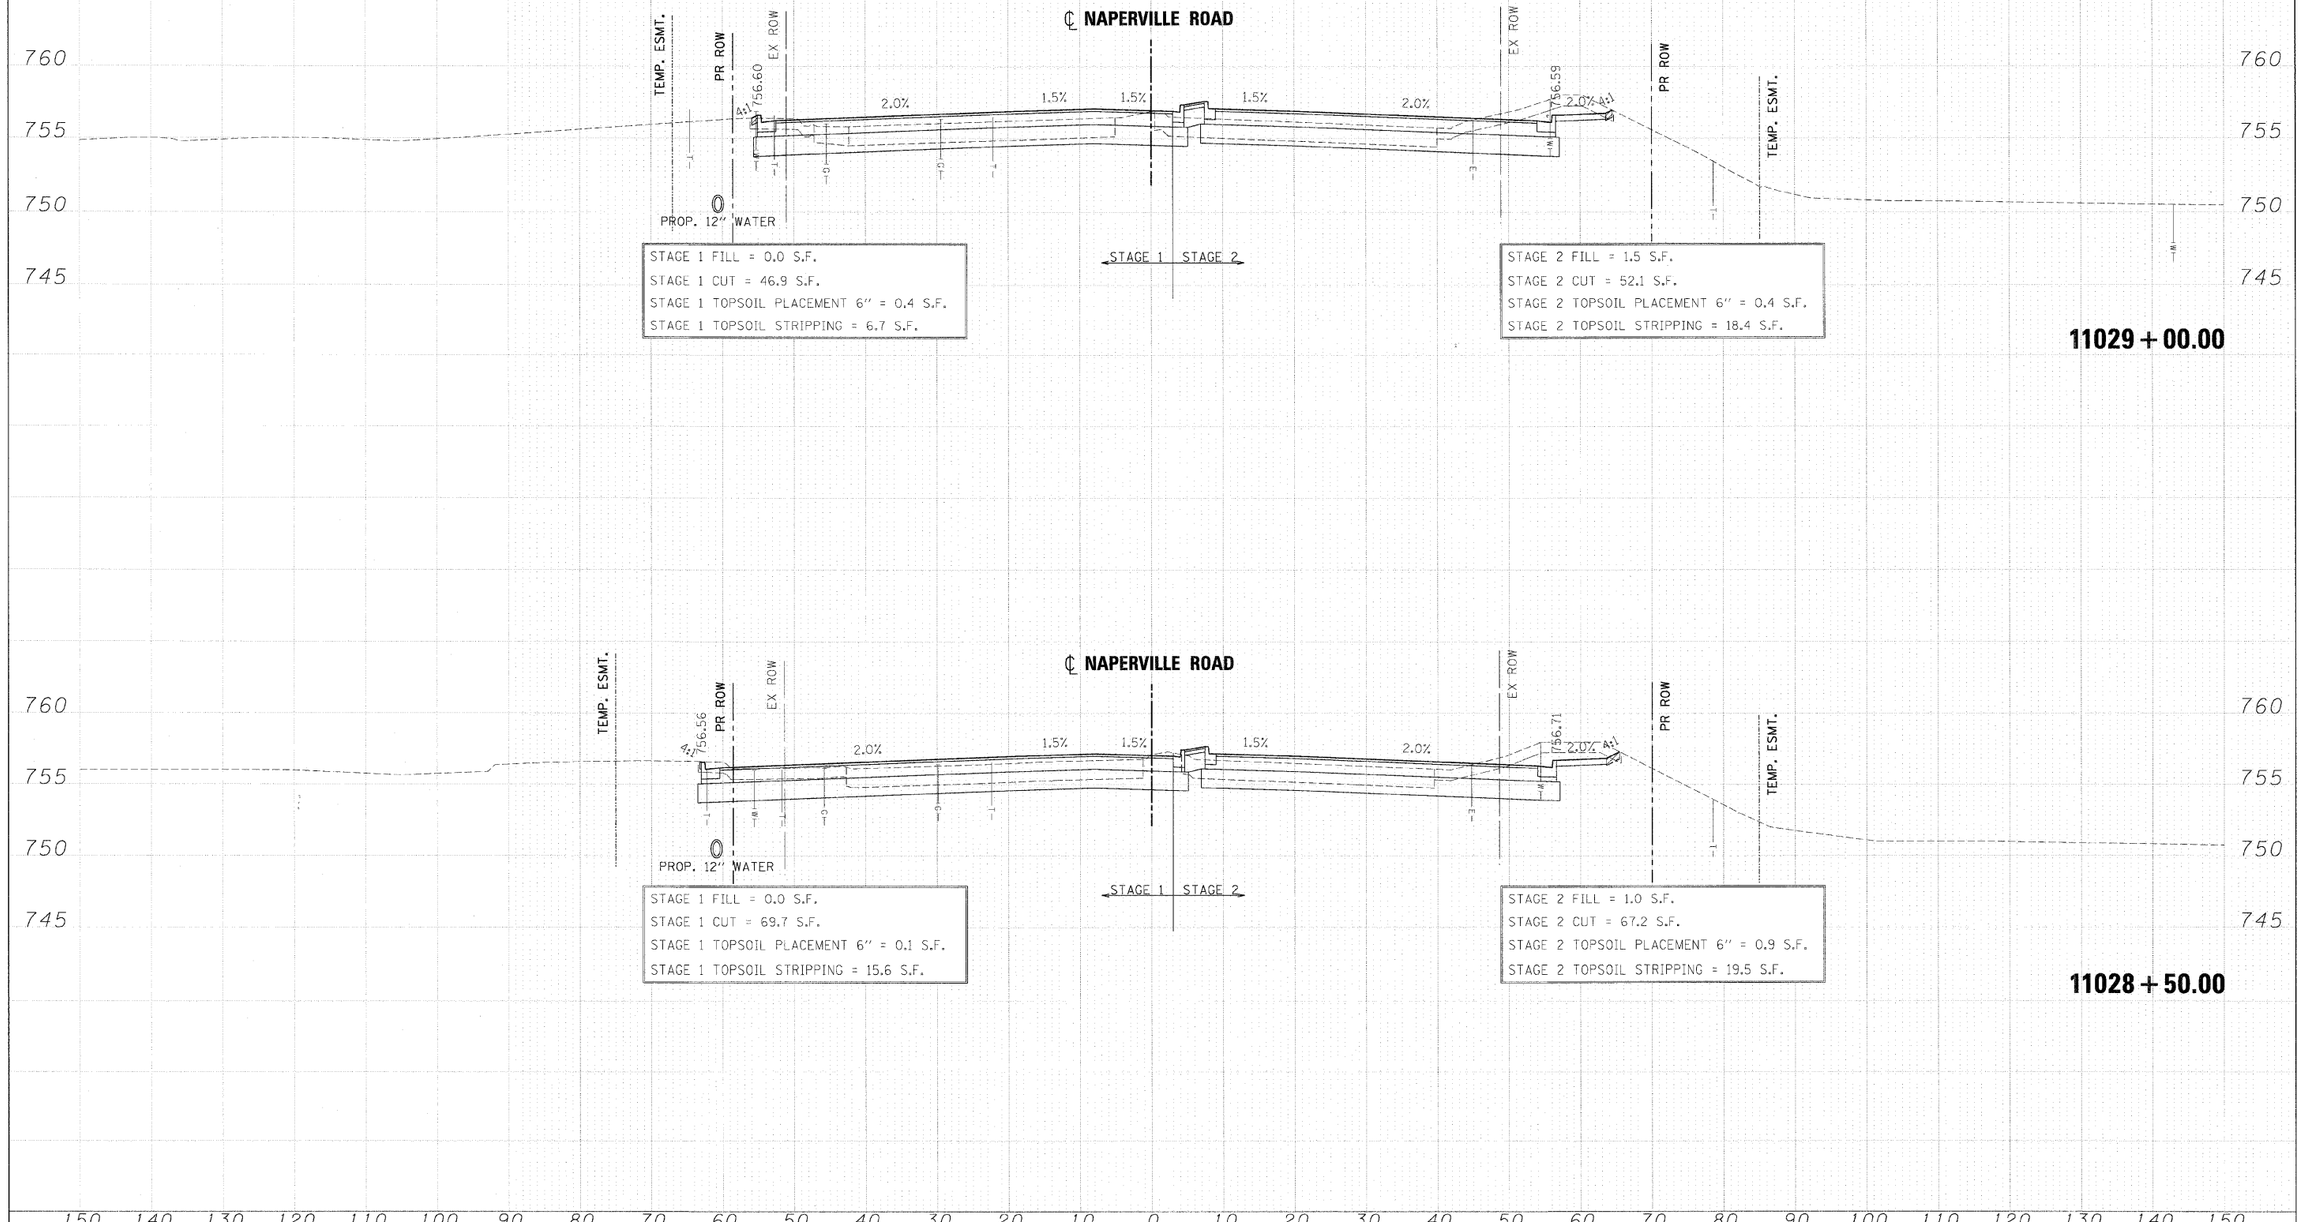

FINAL SURVEY NOTE BOOK — NO. — BY — DATE
SURVEYED — PLOTTED — CHECKED — AREAS — AREAS CHECKED

ORIGINAL SURVEY NOTE BOOK — NO. — BY — DATE
SURVEYED — PLOTTED — CHECKED — AREAS — AREAS CHECKED

FILE NAME = ...\D1624I9-XS_Naper.dgn	DESIGNED - JMM	REVISED -
USER NAME = tblank	DRAWN - BMH	REVISED -
PLOT DATE = 12/7/2010	CHECKED - RMT	REVISED -
	DATE - 12/6/10	REVISED -

benesch

STATE OF ILLINOIS
DEPARTMENT OF TRANSPORTATION

CROSS SECTIONS – NAPERVILLE ROAD

SCALE: | SHEET NO. 18 OF 28 SHEETS | STA. 11028+50.00 TO STA. 11029+00.00

F.A. RTE.	SECTION	COUNTY	TOTAL SHEETS	SHEET NO.
365	(57 & 58)WRS-2	DUPAGE	681	671
		CONTRACT NO. 62419		
	ILLINOIS FED. AID PROJECT			