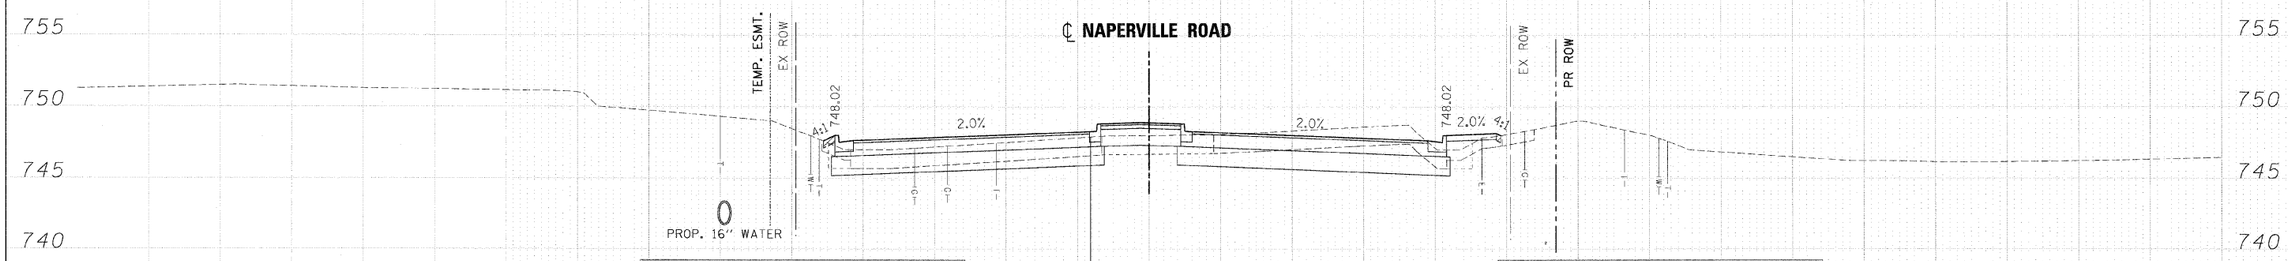

STAGE 1 FILL = 1.1 S.F.
STAGE 1 CUT = 19.7 S.F.
STAGE 1 TOPSOIL PLACEMENT 6" = 0.8 S.F.
STAGE 1 TOPSOIL STRIPPING = 3.0 S.F.

STAGE 2 FILL = 7.0 S.F.
STAGE 2 CUT = 68.3 S.F.
STAGE 2 TOPSOIL PLACEMENT 6" = 0.3 S.F.
STAGE 2 TOPSOIL STRIPPING = 5.6 S.F.

11037 + 00.00

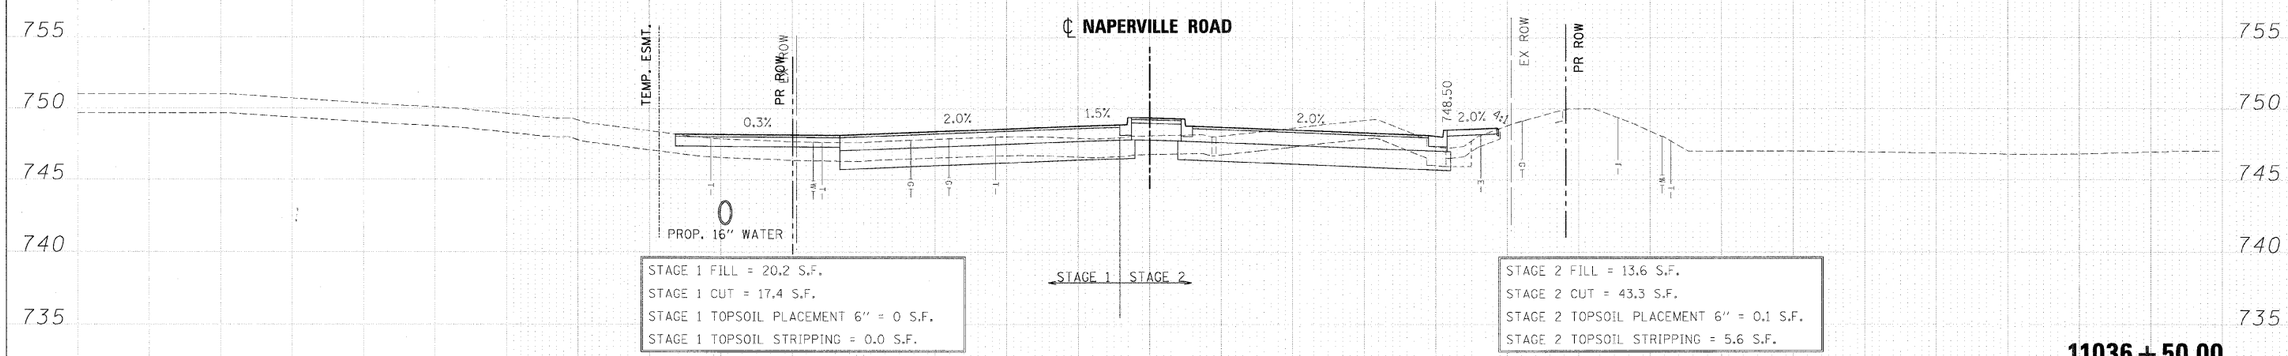

STAGE 1 FILL = 20.2 S.F.
STAGE 1 CUT = 17.4 S.F.
STAGE 1 TOPSOIL PLACEMENT 6" = 0 S.F.
STAGE 1 TOPSOIL STRIPPING = 0.0 S.F.

STAGE 2 FILL = 13.6 S.F.
STAGE 2 CUT = 43.3 S.F.
STAGE 2 TOPSOIL PLACEMENT 6" = 0.1 S.F.
STAGE 2 TOPSOIL STRIPPING = 5.6 S.F.

11036 + 50.00

FINAL SURVEY	BY	DATE
SURVEYED		
PLOTTED		
TEMPLATE		
AREAS		
AREAS CHECKED		
NOTE BOOK		
NO.		

ORIGINAL SURVEY	BY	DATE
SURVEYED		
PLOTTED		
TEMPLATE		
AREAS		
AREAS CHECKED		
NOTE BOOK		
NO.		

150 140 130 120 110 100 90 80 70 60 50 40 30 20 10 0 10 20 30 40 50 60 70 80 90 100 110 120 130 140 150

FILE NAME =	DESIGNED - JMM	REVISED -	
...\0162419-XS_Naper.dgn	DRAWN - BMH	REVISED -	
USER NAME = tblank	CHECKED - RMT	REVISED -	
PLOT DATE = 12/7/2010	DATE - 12/6/10	REVISED -	

benesch

STATE OF ILLINOIS
DEPARTMENT OF TRANSPORTATION

CROSS SECTIONS – NAPERVILLE ROAD

SCALE: | SHEET NO. 26 OF 28 SHEETS | STA. 11036+50.00 TO STA. 11037+00.00

F.A. RTE.	SECTION	COUNTY	TOTAL SHEETS	SHEET NO.
365	(57 & 58)WRS-2	DUPAGE	681	679

CONTRACT NO. 62419

ILLINOIS FED. AID PROJECT