Ⓐ 10' x 10', PCC SIDEWALK, 5" & 20 S.F. - DETECTABLE WARNINGS

TWIN PINES DRIVE

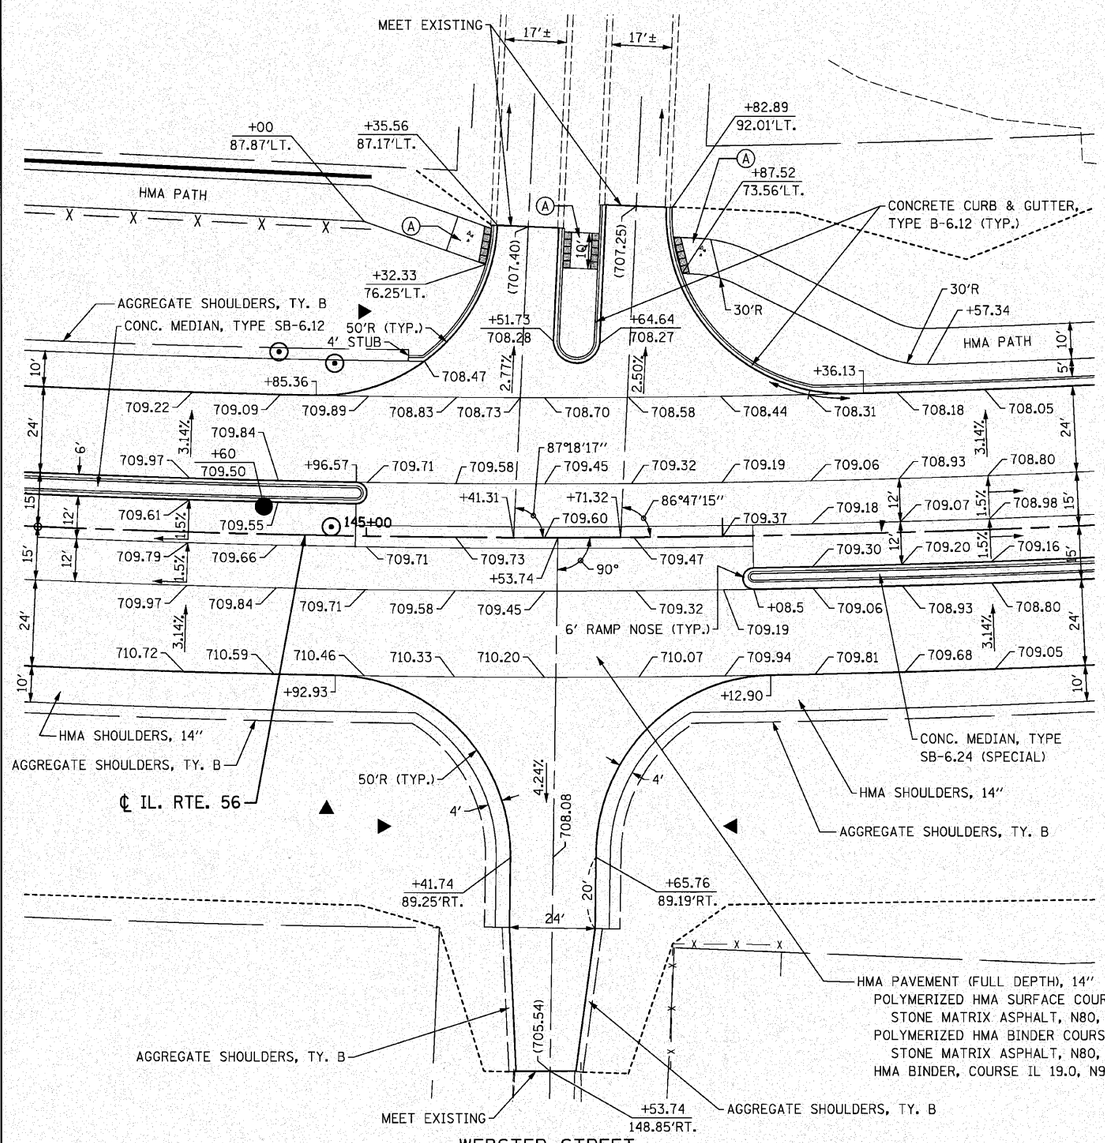

WEBSTER STREET

WILLIAMS ROAD

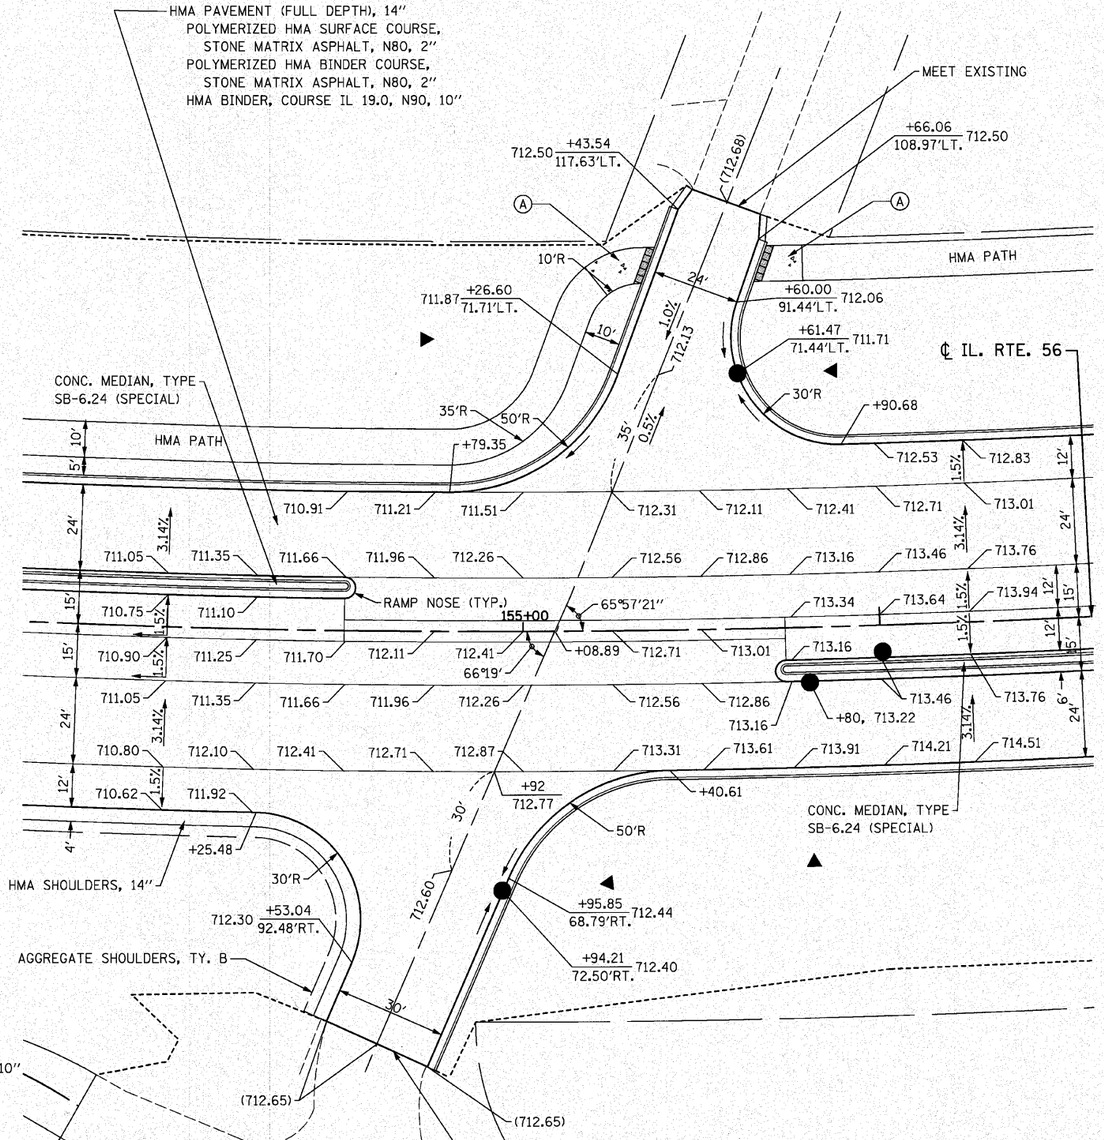

WARRENVILLE ROAD

FILE NAME = D162420-sht-intersec4.dgn	DESIGNED - S.J.P.	REVISED -	
PLOT DATE = 12/2/2010	DRAWN - B.K.	REVISED -	
PLOT SCALE = 20.000 ' / IN.	CHECKED - M.P.	REVISED -	
	DATE - DECEMBER 3, 2010	REVISED -	

CHRISTIAN-ROGE & ASSOCIATES, INC.
ENGINEERS-PLANNERS-SURVEYORS
211 WEST WACKER DRIVE
CHICAGO, ILLINOIS 60606
PHONE: (312)372-2023 FAX: (312)372-5274

STATE OF ILLINOIS
DEPARTMENT OF TRANSPORTATION

INTERSECTION DETAILS IL. RTE. 56
TWIN PINES DR., WEBSTER ST., WARRENVILLE RD. & WILLIAMS RD.

SCALE: 1" = 20' | SHEET NO. 3 OF 4 SHEETS | STA. | TO STA.

F.A.P. RTE.	SECTION	COUNTY	TOTAL SHEETS	SHEET NO.
365	(58&59) WRS-3	DuPAGE	466	111
		CONTRACT NO. 62420		
FED. ROAD DIST. NO. 1	ILLINOIS	FED. AID PROJECT		