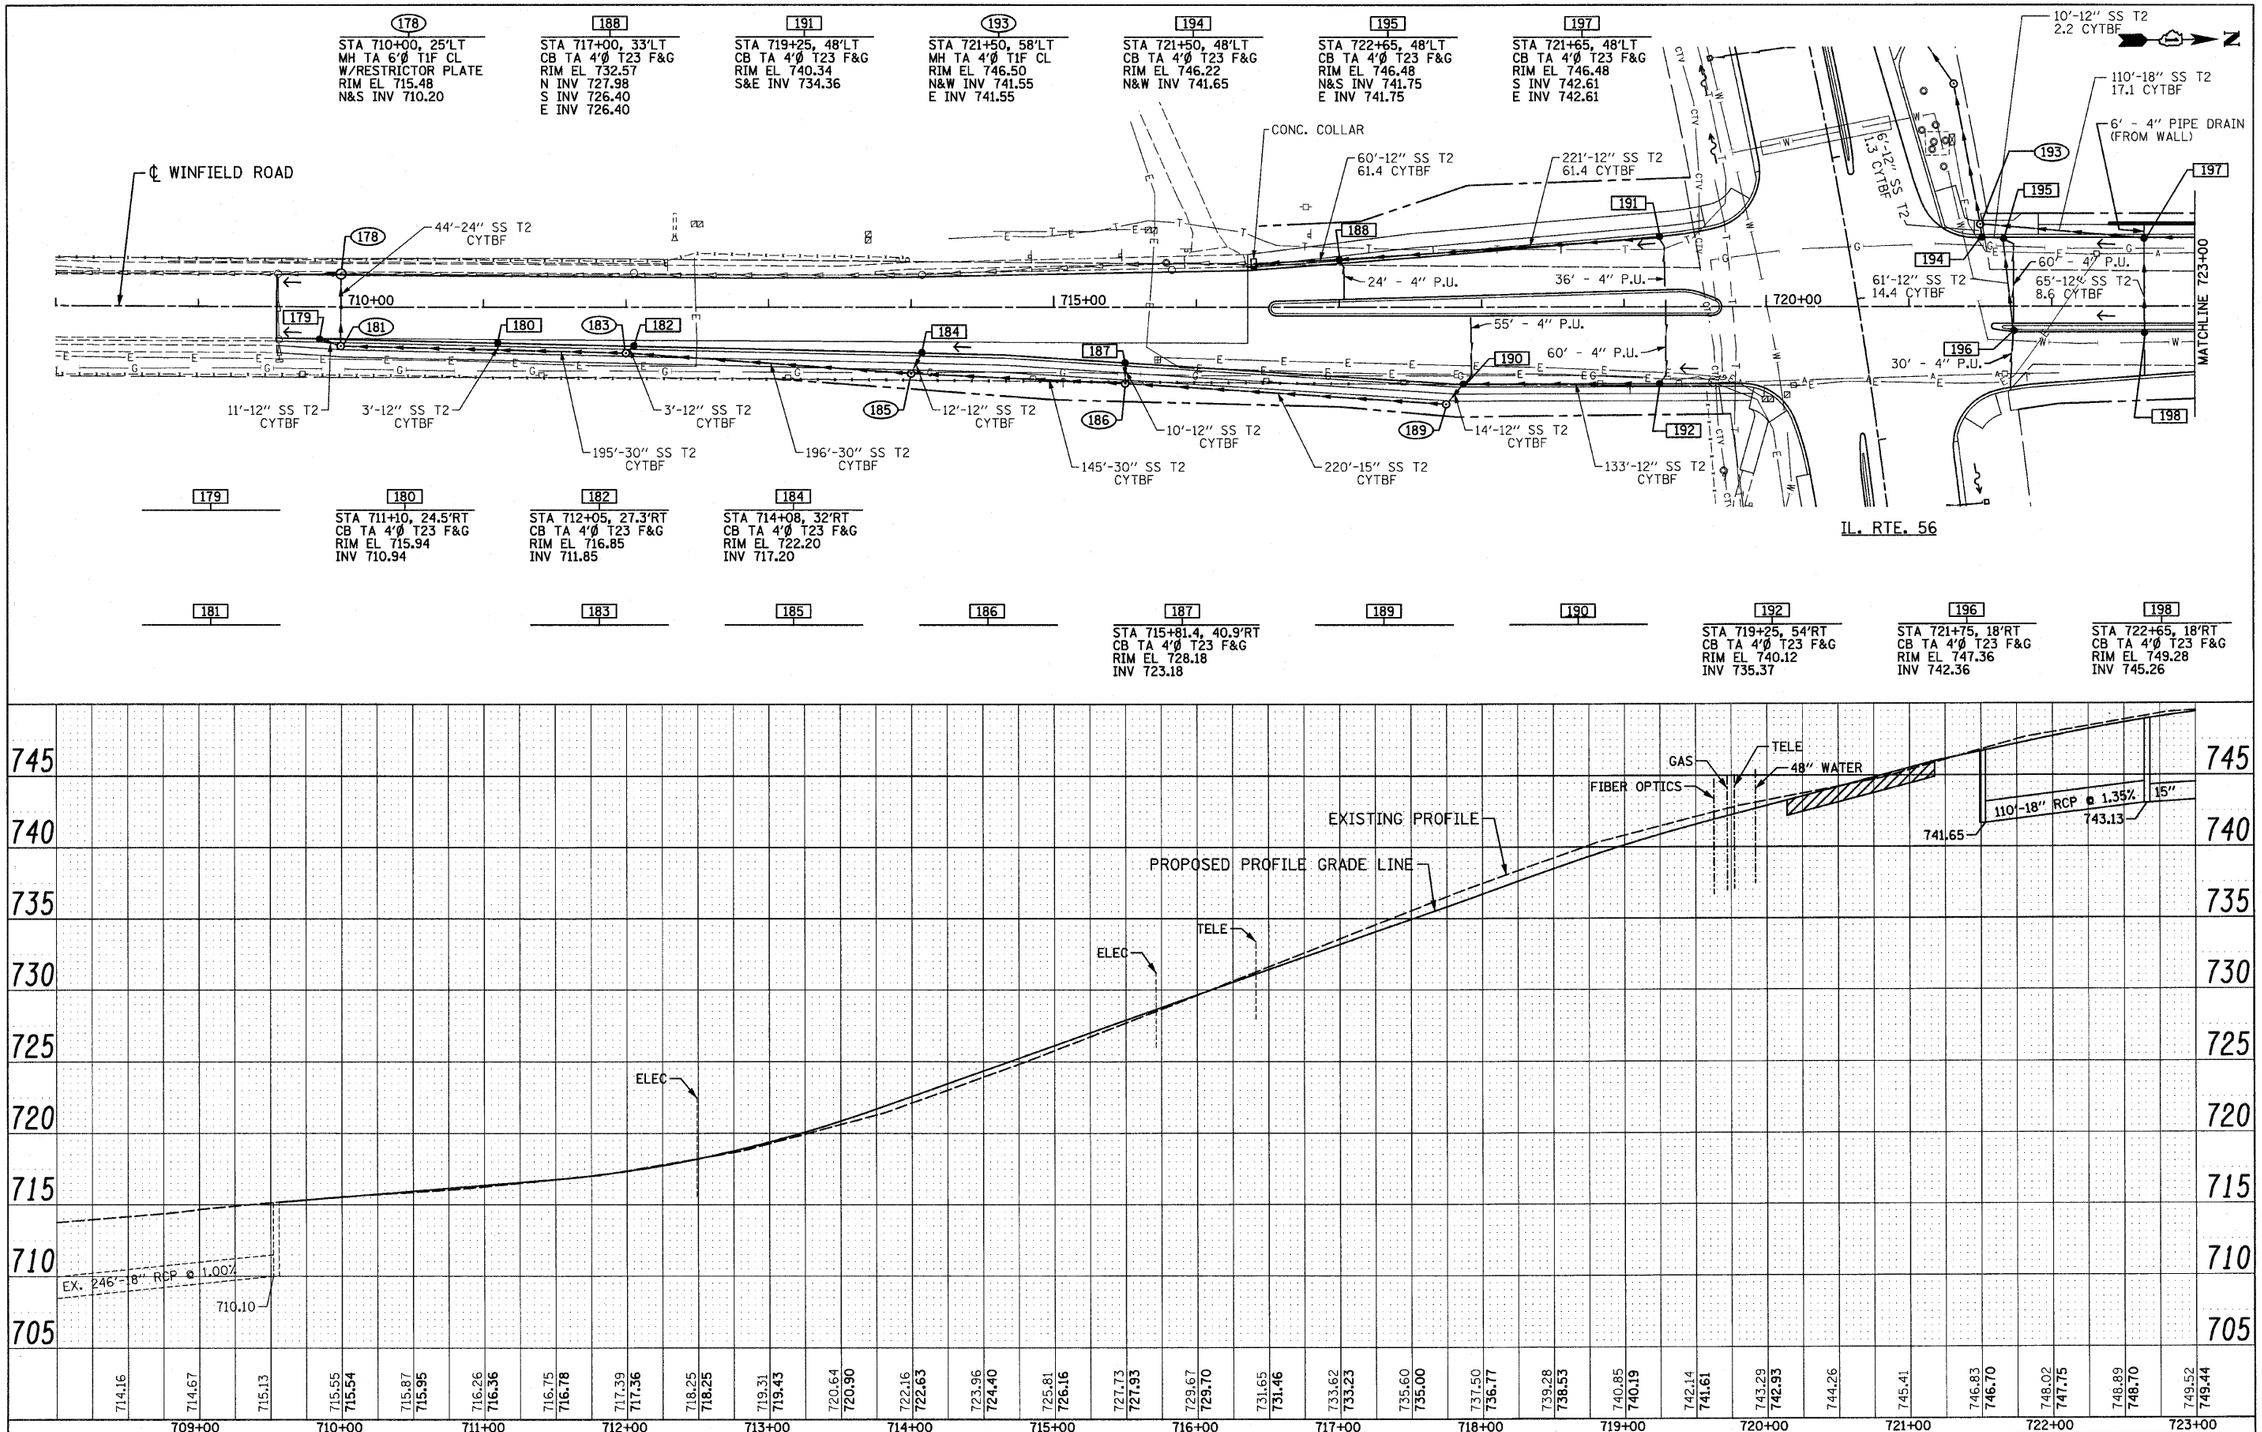

FILE NAME = D162420-sht-drainl6win.dgn	DESIGNED - S.J.P.	REVISED -	
PLOT DATE = 12/2/2010	DRAWN - A.C.S.	REVISED -	
PLOT SCALE = 50.000 ' / IN.	CHECKED - M.P.	REVISED -	
	DATE - DECEMBER 3, 2010	REVISED -	

CHRISTIAN-ROGE & ASSOCIATES, INC.
ENGINEERS-PLANNERS-SURVEYORS
211 WEST WACKER DRIVE
CHICAGO, ILLINOIS 60606
PHONE: (312)372-2023 FAX: (312)372-5274

STATE OF ILLINOIS
DEPARTMENT OF TRANSPORTATION

DRAINAGE PLAN AND PROFILE
WINFIELD ROAD

SCALE: 1" = 50' | SHEET NO. 1 OF 2 SHEETS | STA. 709+55 TO STA. 723+00

F.A.P. RTE.	SECTION	COUNTY	TOTAL SHEETS	SHEET NO.
365	(58&59) WRS-3	DuPAGE	466	150
		CONTRACT NO. 62420		
FED. ROAD DIST. NO. 1	ILLINOIS	FED. AID PROJECT		